FORM No. I.

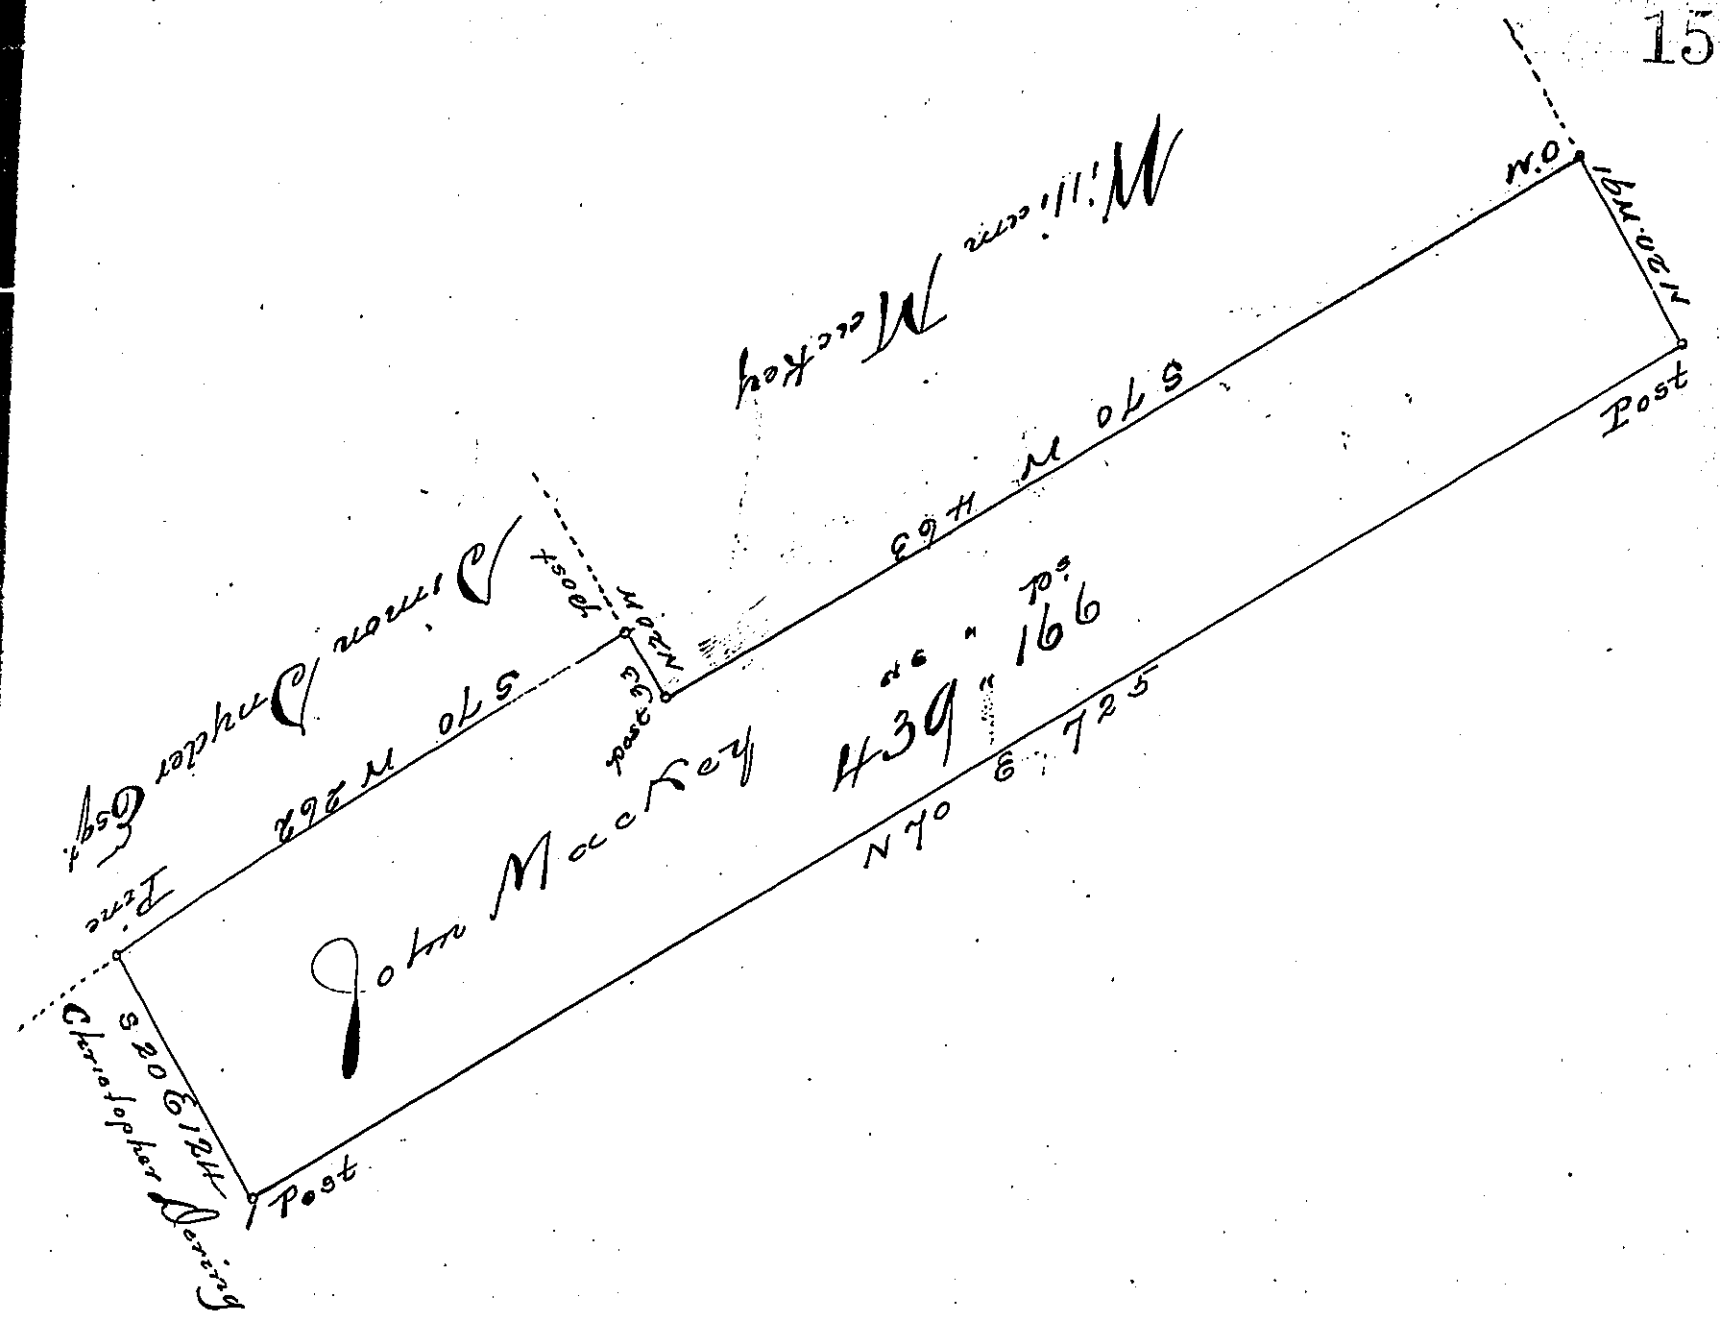

A Draught of a Tract of Land, situate in Haines Township in the County of Northumberland, Surveyed the 14th day of June 1795 for John Mackey in pursuance of his Warrant bearing date 24th day of July 1792, Containing Four Hundred & ~~Thirty nine~~ forty acres & one hundred & sixty-six perches and allowance &c.

per Fr.d Evans D. S.

To Daniel Brodhead Esquire
Surveyor General of Pennsylvania

IN TESTIMONY that the above is a copy of the original remaining on file in the Department of Internal Affairs of Pennsylvania, made conformably to an Act of Assembly approved the 16th day of February, 1833, I have hereunto set my Hand and caused the Seal of said Department to be affixed at Harrisburg, this first *day of* October *1901.*

James W. Latta
Secretary of Internal Affairs.