FORM No. I.

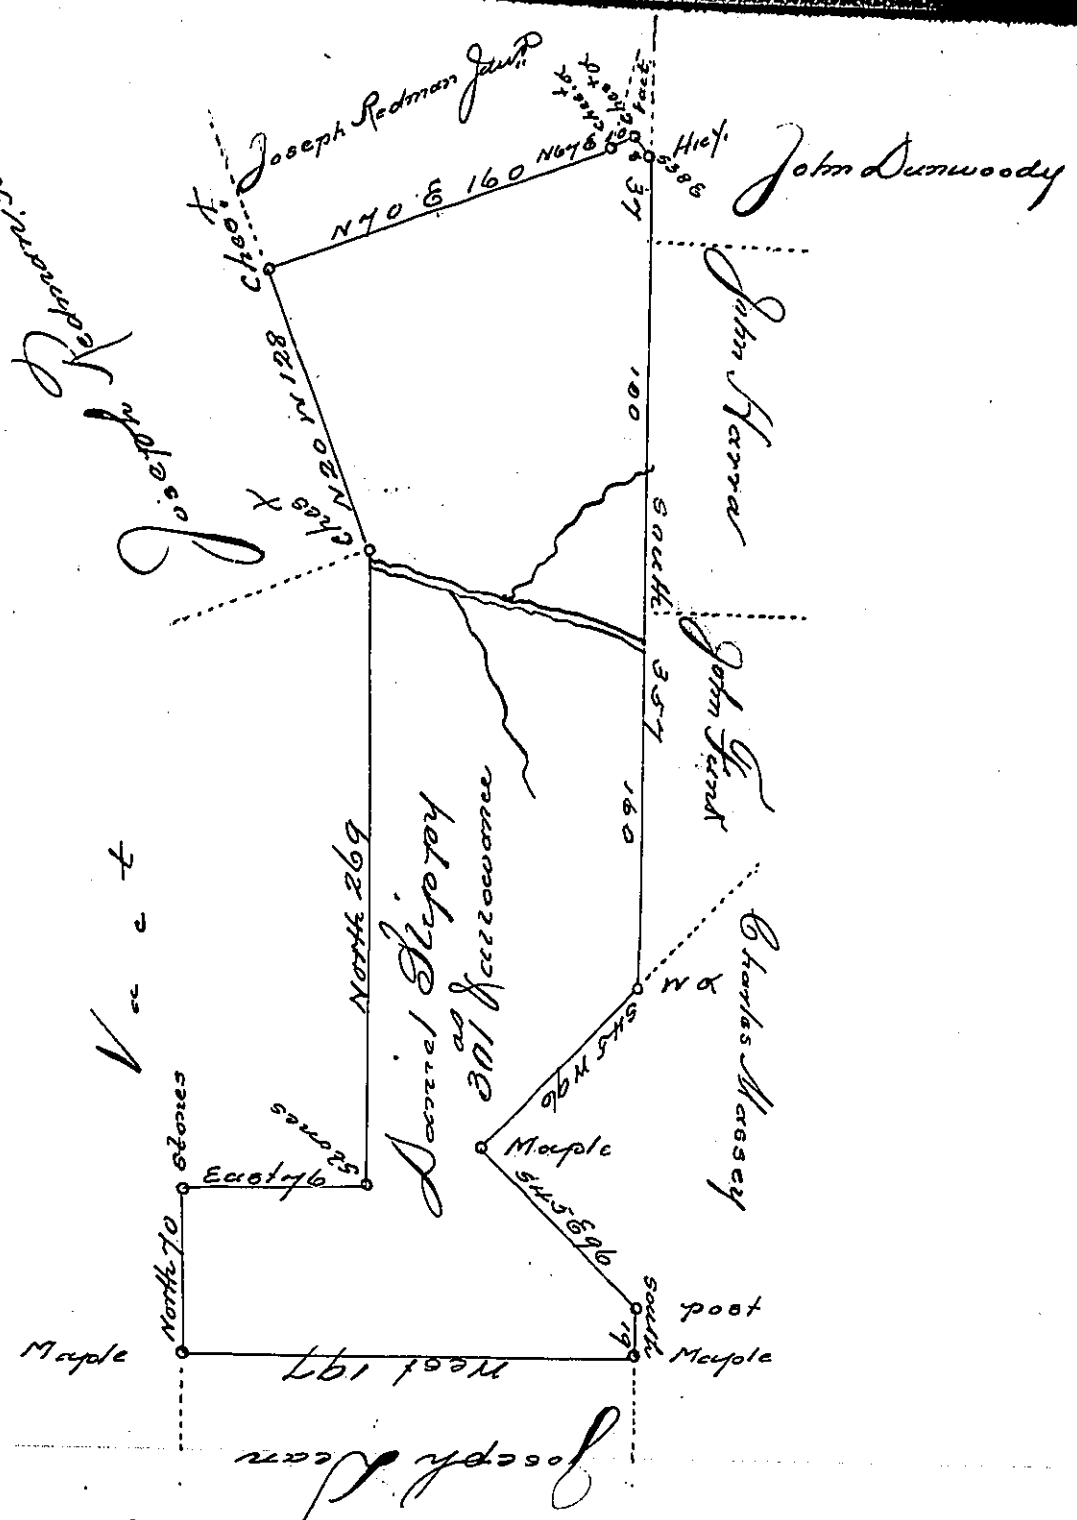

Surveyed to Daniel Slippy on the 21st day of May A.D. 1818. the above described tract of three hundred and one acres and allowance of six per Cent &c. Adjoining land of Joseph Redman Senr. and Joseph Redman Junr. and others situate on the waters of Yellow Creek in Wheatfield Township in the County of Indiana. By warrant of the 13th day of May 1818.

John Taylor D. S.

To Jacob Spangler Esquire
Surveyor General

IN TESTIMONY that the above is a copy of the original remaining on file in the Department of Internal Affairs of Pennsylvania, made conformably to an Act of Assembly approved the 16th day of February, 1833, I have hereunto set my Hand and caused the Seal of said Department to be affixed at Harrisburg, this fifth *day of* November *1901*

James W. Latta
Secretary of Internal Affairs.