FORM No. I.

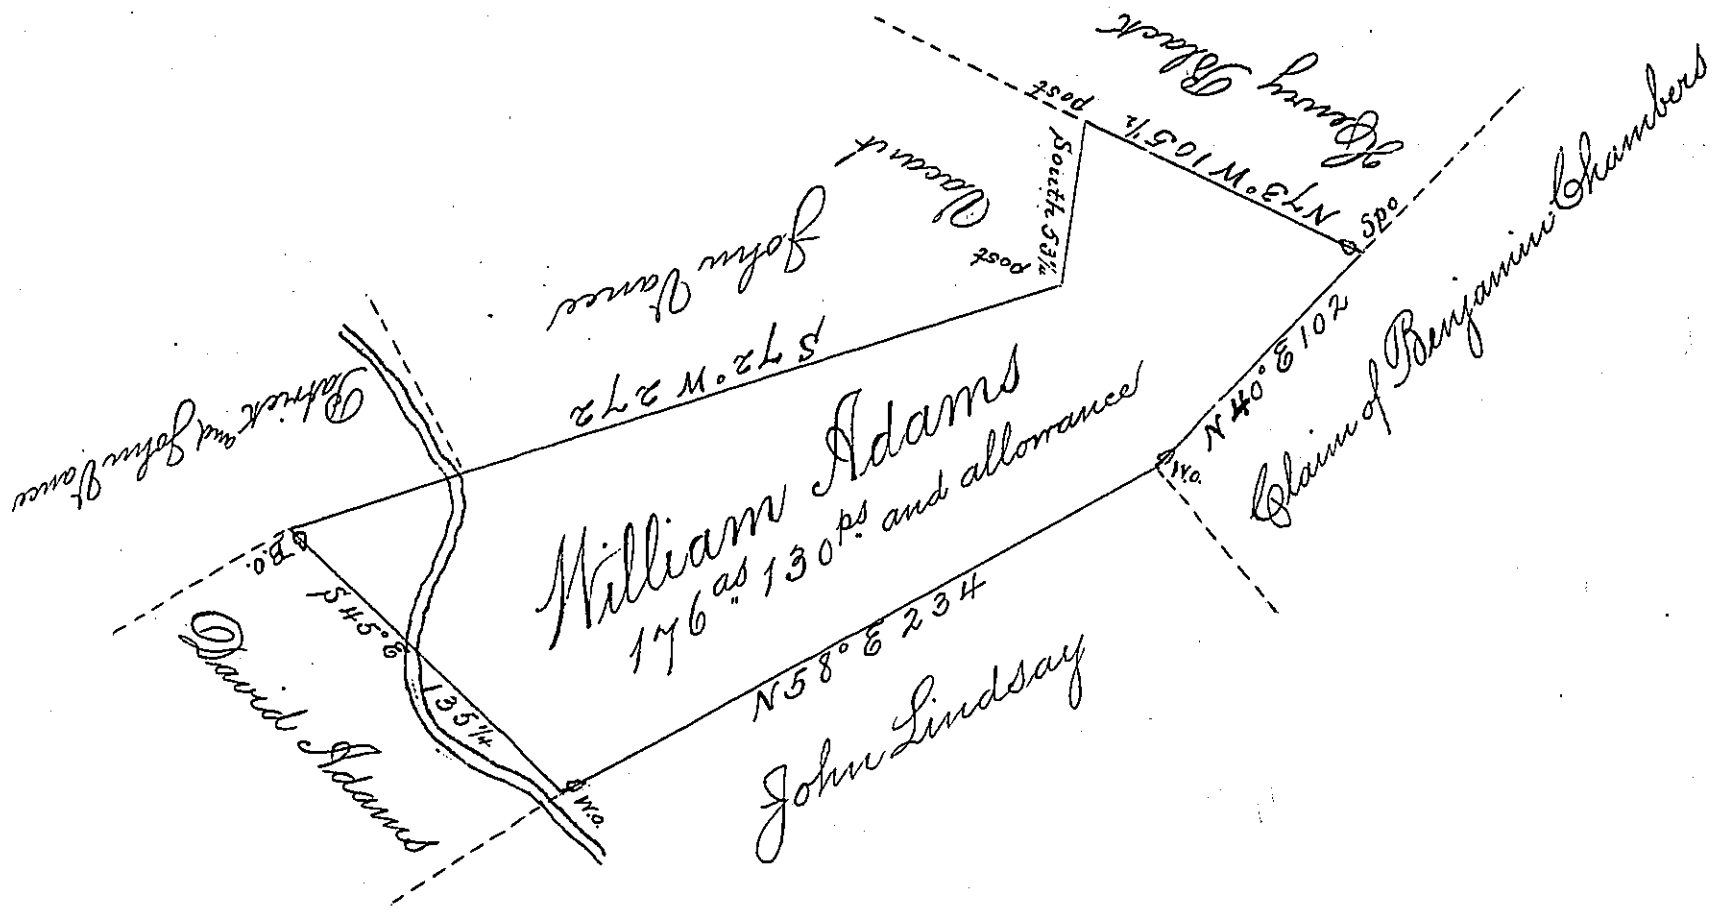

A Draught of a Tract of Land Situate in Gilford Township Cumberland County containing One hundred and Seventy Six Acres and One hundred and Thirty perches and allowance of Six Acres p Cent for Roads &c. Survey'd for William Adams the 25th Day of May 1767, in pursuance of an Order of Survey Dated September 9th 1766 - No: 1188

Should be No: 1186

To John Lukens Esqr Surveyor General

John Armstrong D.S.

IN TESTIMONY that the above is a copy of the original remaining on file in the Department of Internal Affairs of Pennsylvania, made conformably to an Act of Assembly approved the 16th day of February, 1833, I have hereunto set my Hand and caused the Seal of said Department to be affixed at Harrisburg, this Fourth *day of* March *1902*

James W. Latta
Secretary of Internal Affairs.