FORM No. 1.

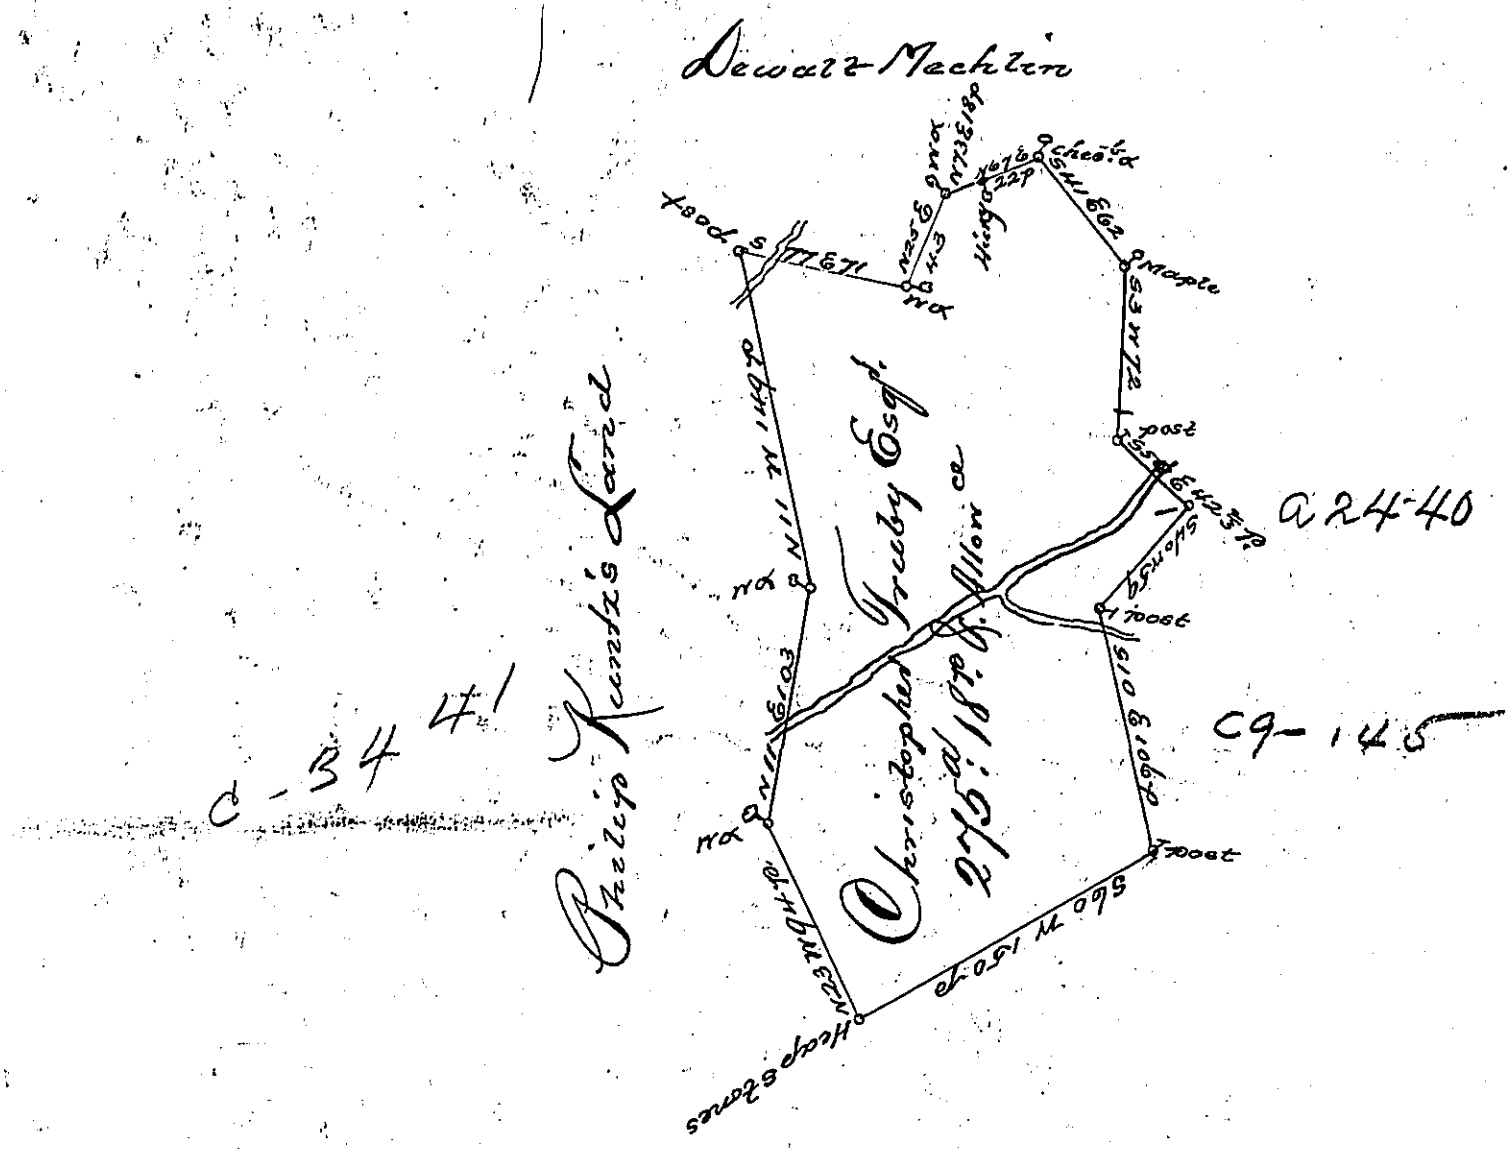

A Draught of a Tract of Land situate on State Run in Hempfield Township in the County of Westmoreland. Containing Two hundred and seventyfive acres and eighteen perches and the usual allowance &c. Surveyed October 13th 1784. In pursuance of a Warrant granted to Christopher Truby Esquire, bearing date the 16th day of August 1784.

Jno. Henderson D. S.

To John Lukens Esqr.
Surveyor General of
Pennsylvania

IN TESTIMONY that the above is a copy of the original remaining on file in the Department of Internal Affairs of Pennsylvania, made conformably to an Act of Assembly approved the 16th day of February, 1833, I have hereunto set my Hand and caused the Seal of said Department to be affixed at Harrisburg, this seventh *day of* January, *1902.*

James W. Latta
Secretary of Internal Affairs.