FORM No. I.

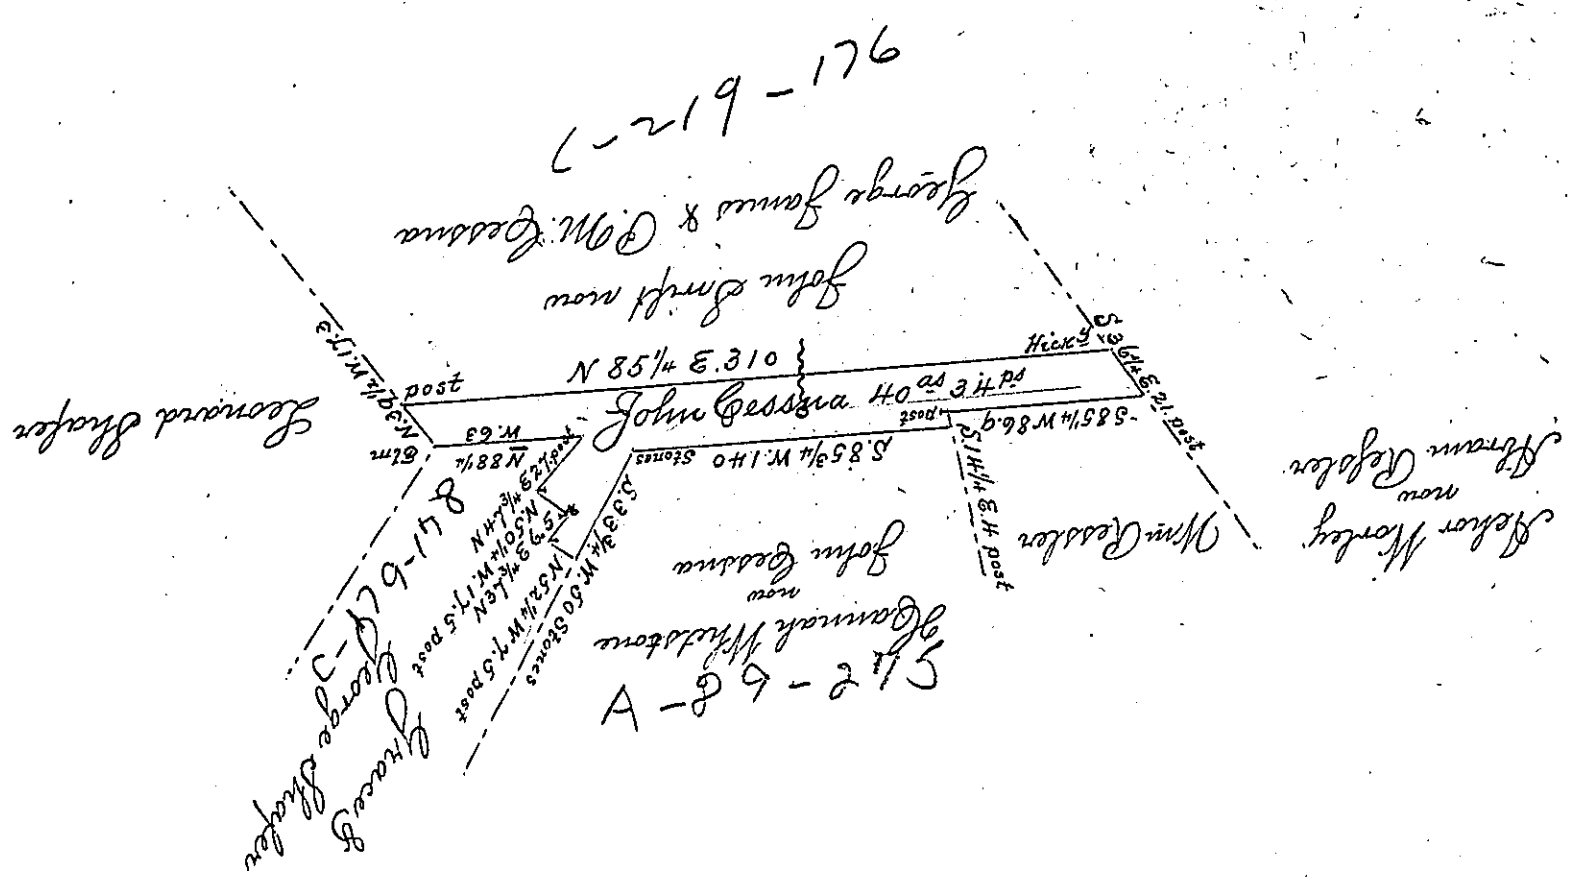

Situate in Colerain township Bedford County containing 40 acres 34 perches & allowance of 6 per cent &c. Surveyed by T. R. Gettys, Esq. the 6th of July 1855 in pursuance of a warrant for 50 acres granted in the name of John Cessna dated the 3rd of July A.D. 1855. Courses according to the true bearings

Daniel Sams C.S.

To J. Porter Brawley Esq
Surveyor General

IN TESTIMONY that the above is a copy of the original remaining on file in the Department of Internal Affairs of Pennsylvania, made conformably to an Act of Assembly approved the 16th day of February, 1833, I have hereunto set my Hand and caused the Seal of said Department to be affixed at Harrisburg, this Sixth *day of* January *1903.*

James W. Latta
Secretary of Internal Affairs.