FORM No. I.

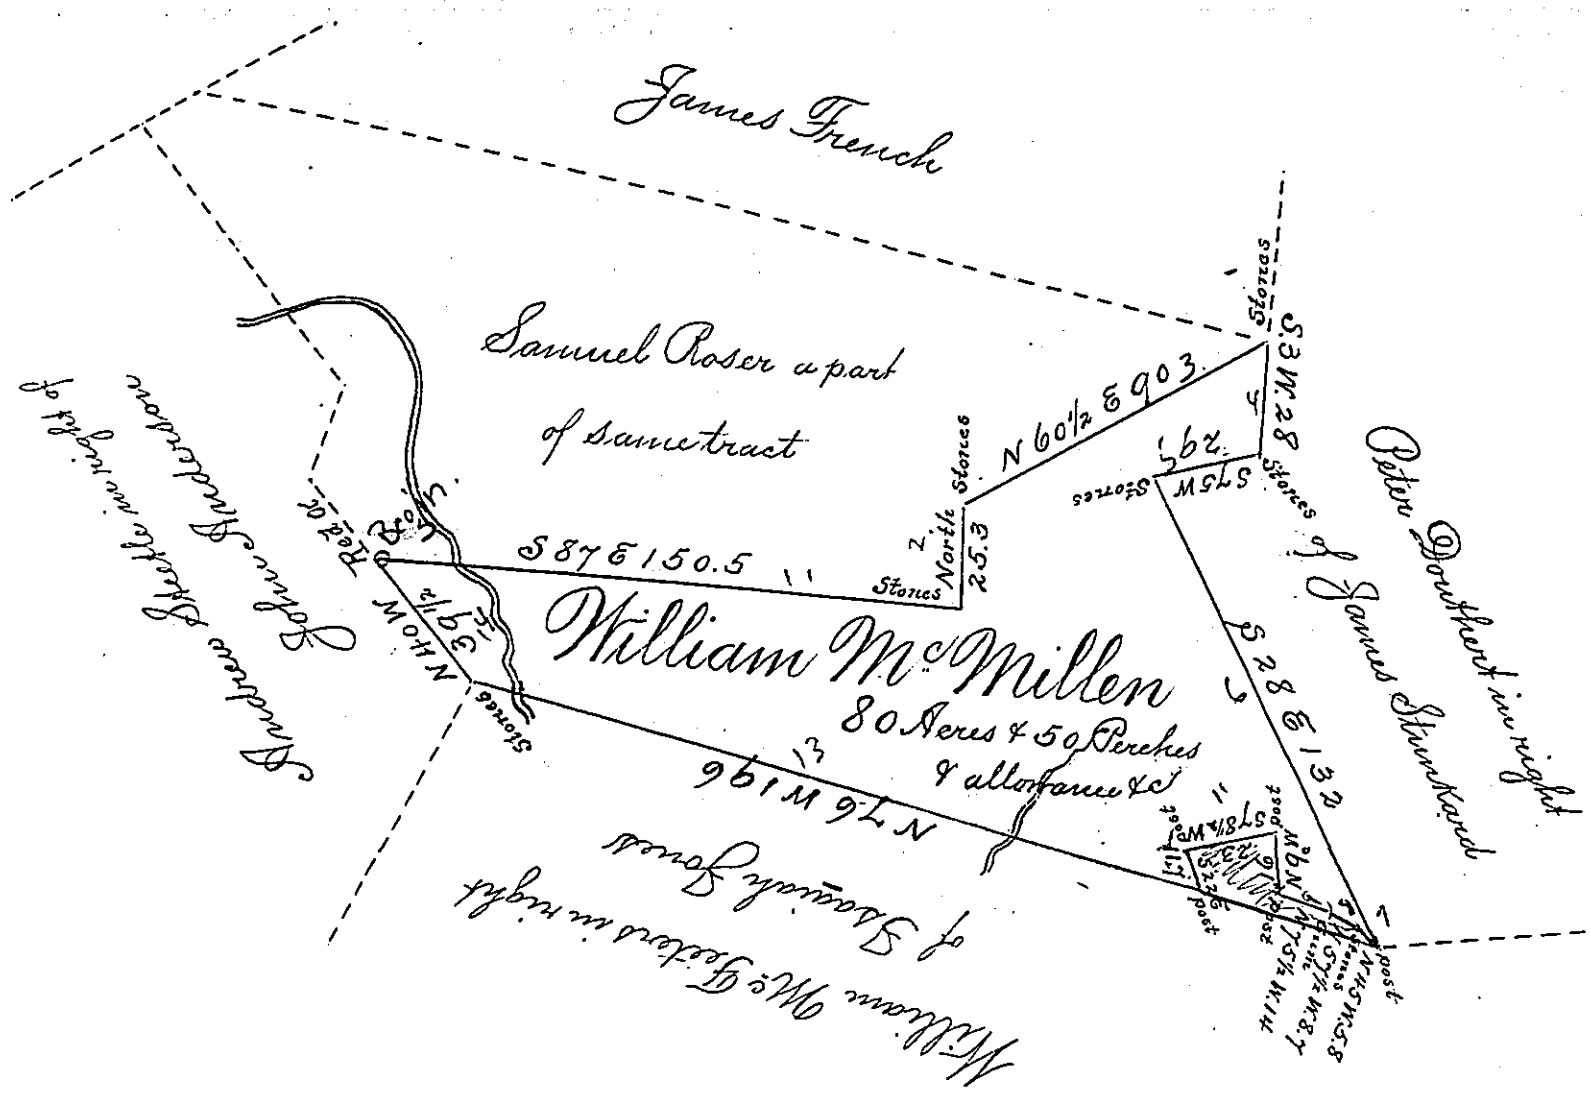

Draft of a tract of land Situated in Buffington Township Indiana County Containing Eighty Acres and fifty perches and Allowance of Six per Cent for Roads &c Surveyed for William McMillen the 2d day of July 1870. Being a part of a larger tract of One hundred and ninety two Acres and Allowance Originally Surveyed in pursuance of a Warrant Granted to Henry Bowers dated 2d day of October 1856

Thompson McCrea C.S.

To J. M. Campbell Esq
Surveyor General

IN TESTIMONY that the above is a copy of the original remaining on file in the Department of Internal Affairs of Pennsylvania, made conformably to an Act of Assembly approved the 16th day of February, 1833, I have hereunto set my Hand and caused the Seal of said Department to be affixed at Harrisburg, this Sixth *day of* January *1903.*

James W. Lee

Secretary of Internal Affairs.