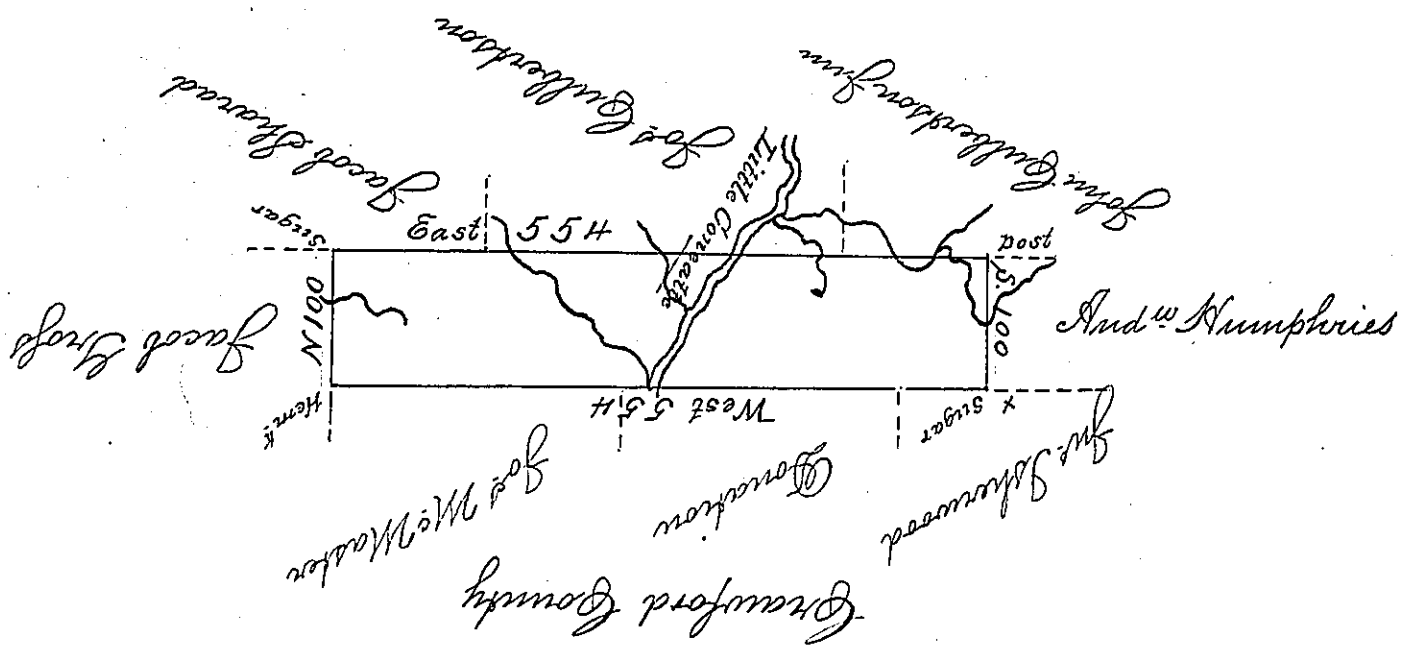

A Draught of a tract of Land in Waterford and McKean Townships on the Waters of little Conneatteu creek Surveyed the 2d of July 1804 for Thomas Humphries by virtue of his actual Settlement &c and Resurveyed the 4th of April 1805 In pursuance of his Warrant dated the 5th of December 1804 Containing 326 acres 96 perches and allowance

John Cochran D.S.

To Samuel Cochran, Esqr
Surveyor General

IN TESTIMONY that the above is a copy of the original remaining on file in the Department of Internal Affairs of Pennsylvania, made conformably to an Act of Assembly approved the 16th day of February, 1833, I have hereunto set my Hand and caused the Seal of said Department to be affixed at Harrisburg, this Second *day of* September *1902.*

James W. Latta
Secretary of Internal Affairs.