FORM No. 1.

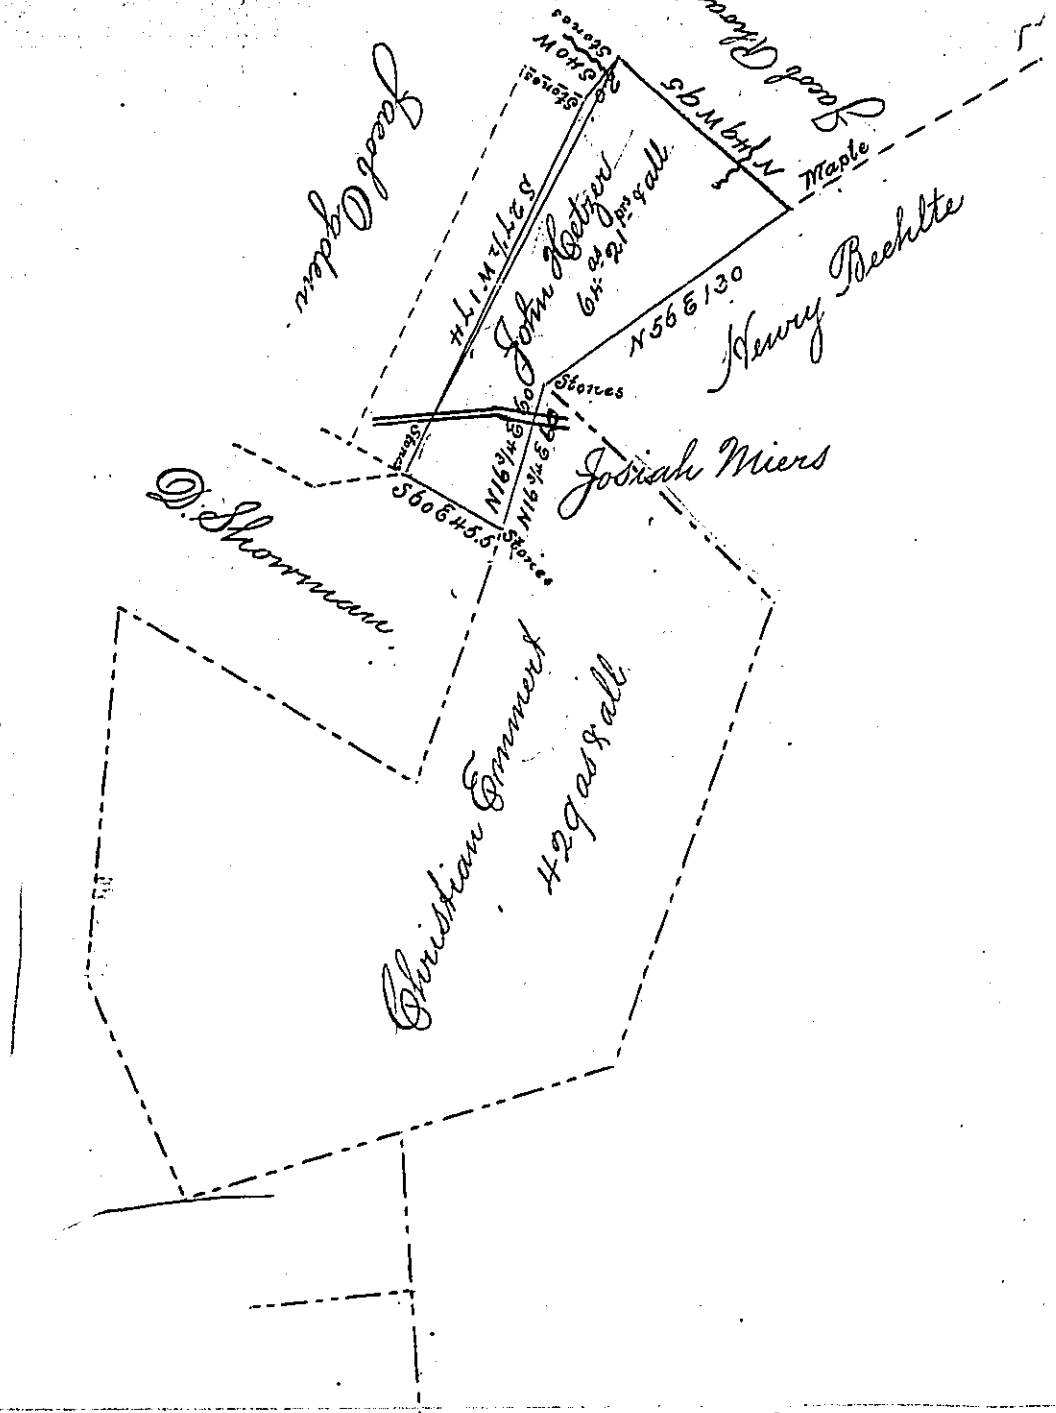

Draft of a tract of land Situated in Somerset Township in the County of Somerset containing 64 acres 21 perches and allowance of 6 per cent for roads &c Surveyed for John Hetzer the 16th day of May 1870: being a part of a larger tract of 429 acres & allowance Originally Surveyed in pursuance of a warrant granted to Christian Emmert dated the 10th of Feb A.D. 1836

A. J. Calhoun C.S.

To J. M. Campbell
Surveyor General

IN TESTIMONY that the above is a copy of the original remaining on file in the Department of Internal Affairs of Pennsylvania, made conformably to an Act of Assembly approved the 16th day of February, 1833, I have hereunto set my Hand and caused the Seal of said Department to be affixed at Harrisburg,

this Second *day of* September *1902.*

James W. Latta

Secretary of Internal Affairs.