FORM No. I.

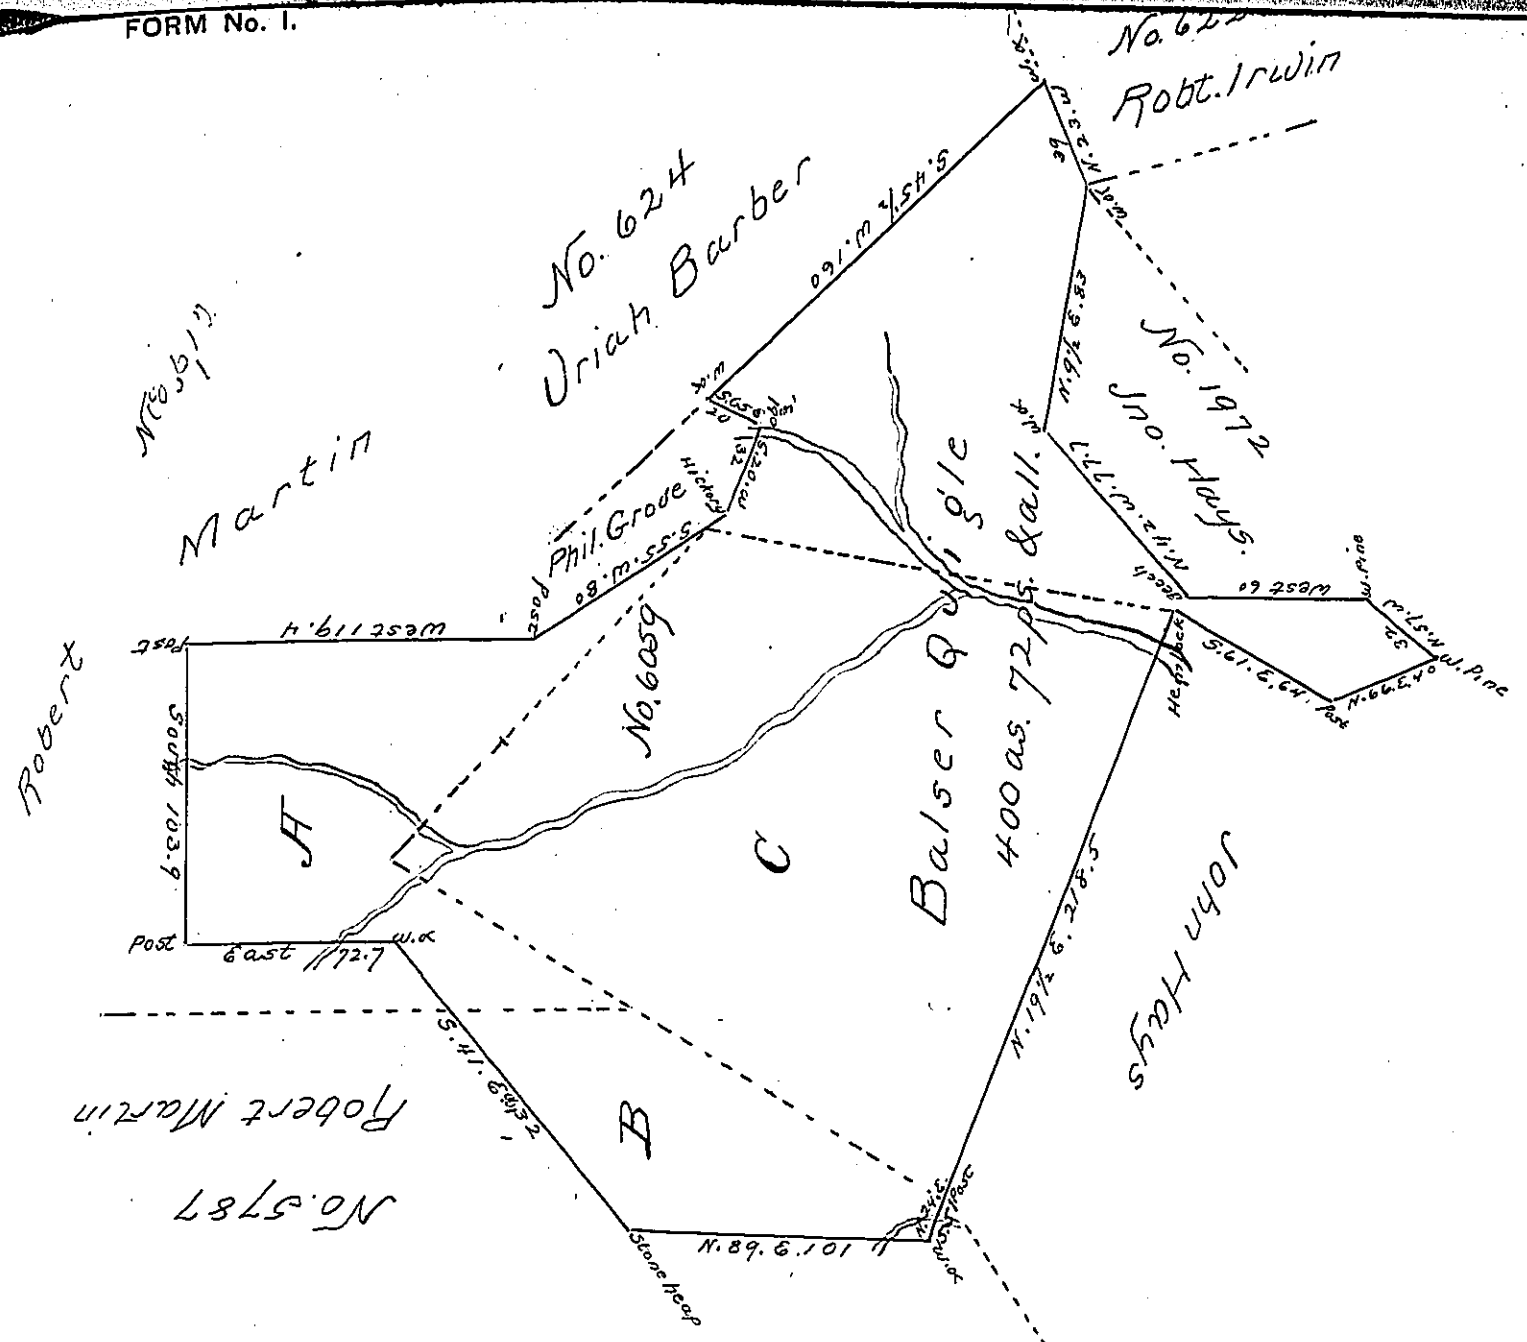

Surveyed the above described tract of Land for Balser Quigle on the 24th. of May 1814 Containing Four hundred acres seventy two perches & allowance of Six pct. &c. In pursuance of this warrant dated the 16th. Feby. 1814 Situate in the East Purchase Lycoming Township & County The Improvements are a small house with a family residing therein a stable & about six acres of land cleared.

Note the parts marked A & B Interfere with Robert Martins Returns on Warrants No. 5786 & 5787 & the part marked C was Returned to Thomas Huling on warrant No. 658

Wm. Wilcox DS.

To Richd. Peters Esqr. Surveyor General

Quigleys improvement according to the Wt. 1st. Augt. 1793
Hulings Survey 22d. Novr. 1794 & patented 30th. Janry 1795
Martins Survey 15th May 1797 not patented R. J. L.

IN TESTIMONY that the above is a copy of the original remaining on file in the Department of Internal Affairs of Pennsylvania, made conformably to an Act of Assembly approved the 16th day of February, 1833, I have hereunto set my Hand and caused the Seal of said Department to be affixed at Harrisburg,

this Eighth *day of* January *19* 03

James W. Latta

Secretary of Internal Affairs.