FORM NO. 1.

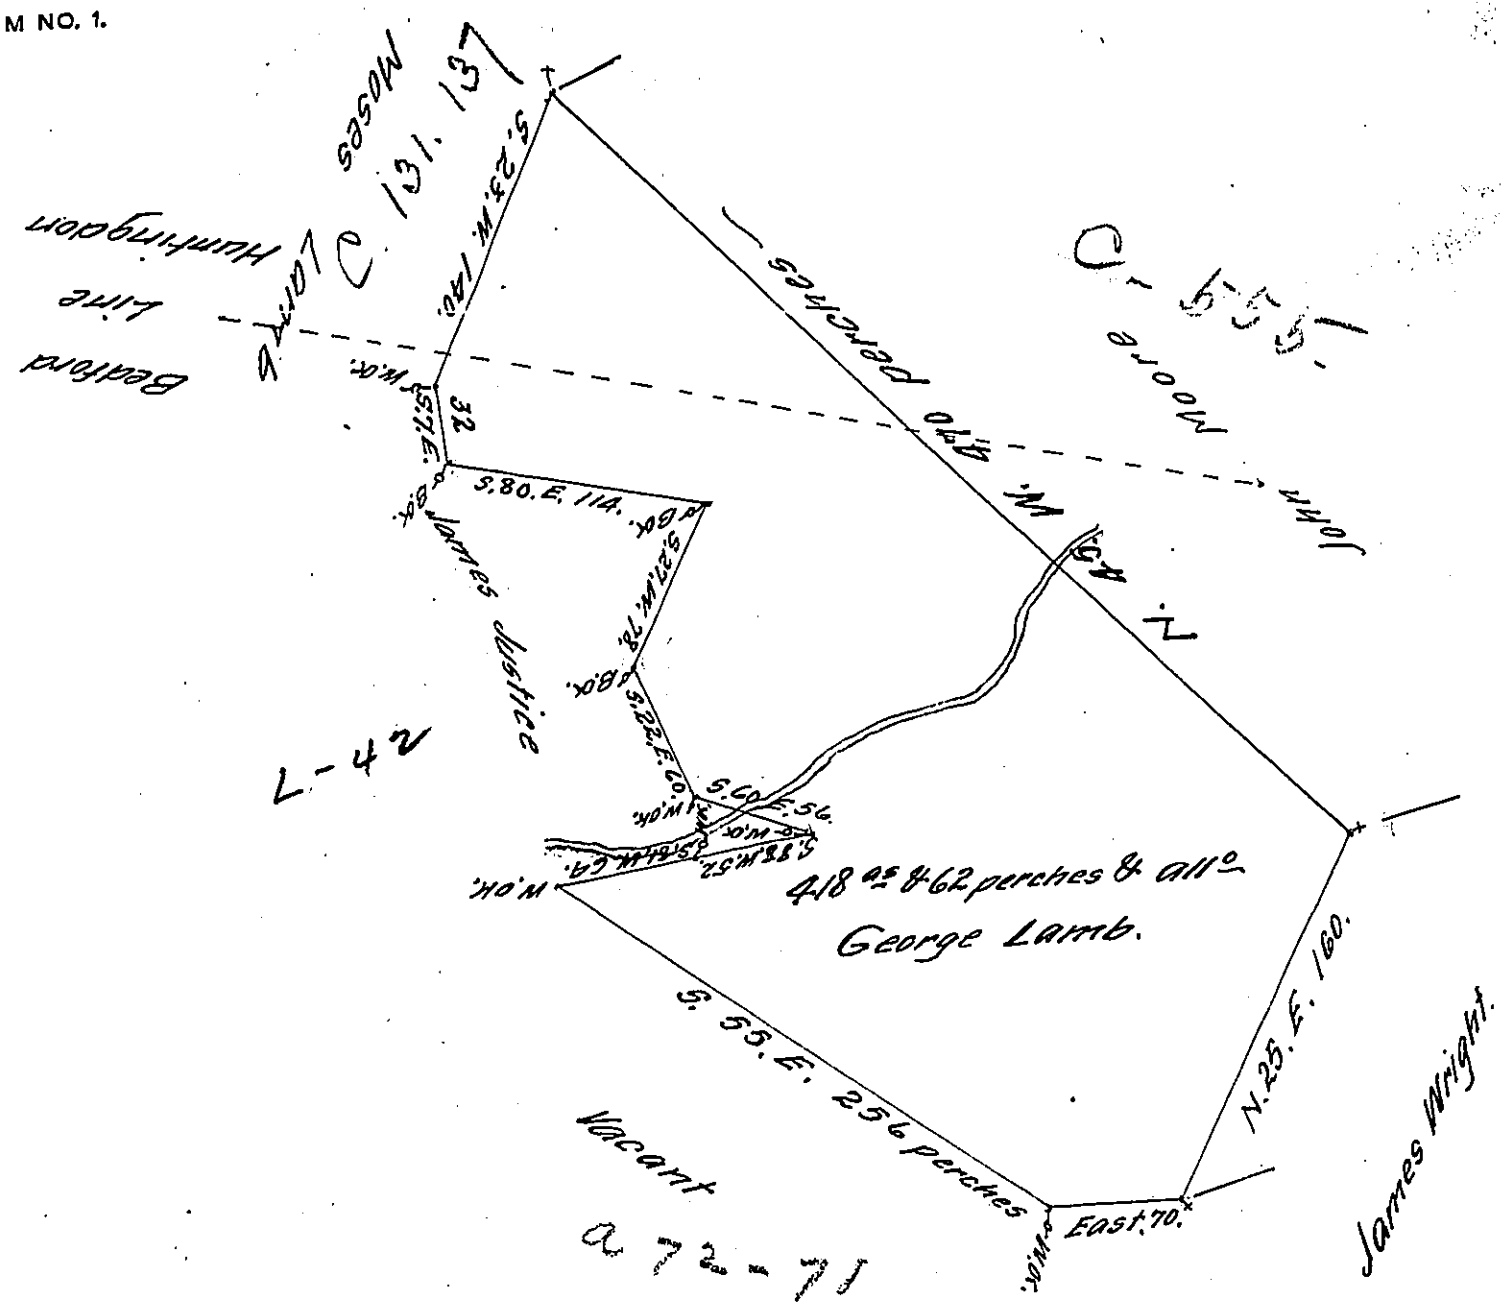

Situate in Springfield Township Huntingdon County adjoining land in Name of Moses Lamb and others Containing Four hundred and Eighteen acres and 62 perches and allowance of Six p cent for roads &c.

In pursuance of a Warrant granted to Georg Lamb for four hundred acres Dated 1st March 1794

Surveyed this 12th March 1794.

John Caman
D.S.

Daniel Brodhead Esquire S.G.

IN TESTIMONY that the above is a copy of the original remaining on file in the Department of Internal Affairs of Pennsylvania, made conformably to an Act of Assembly approved the 16th day of February, 1833, I have hereunto set my Hand and caused the Seal of said Department to be affixed at Harrisburg, this tenth day of May 1911.

Henry Houck

Secretary of Internal Affairs.