FORM NO. 1.

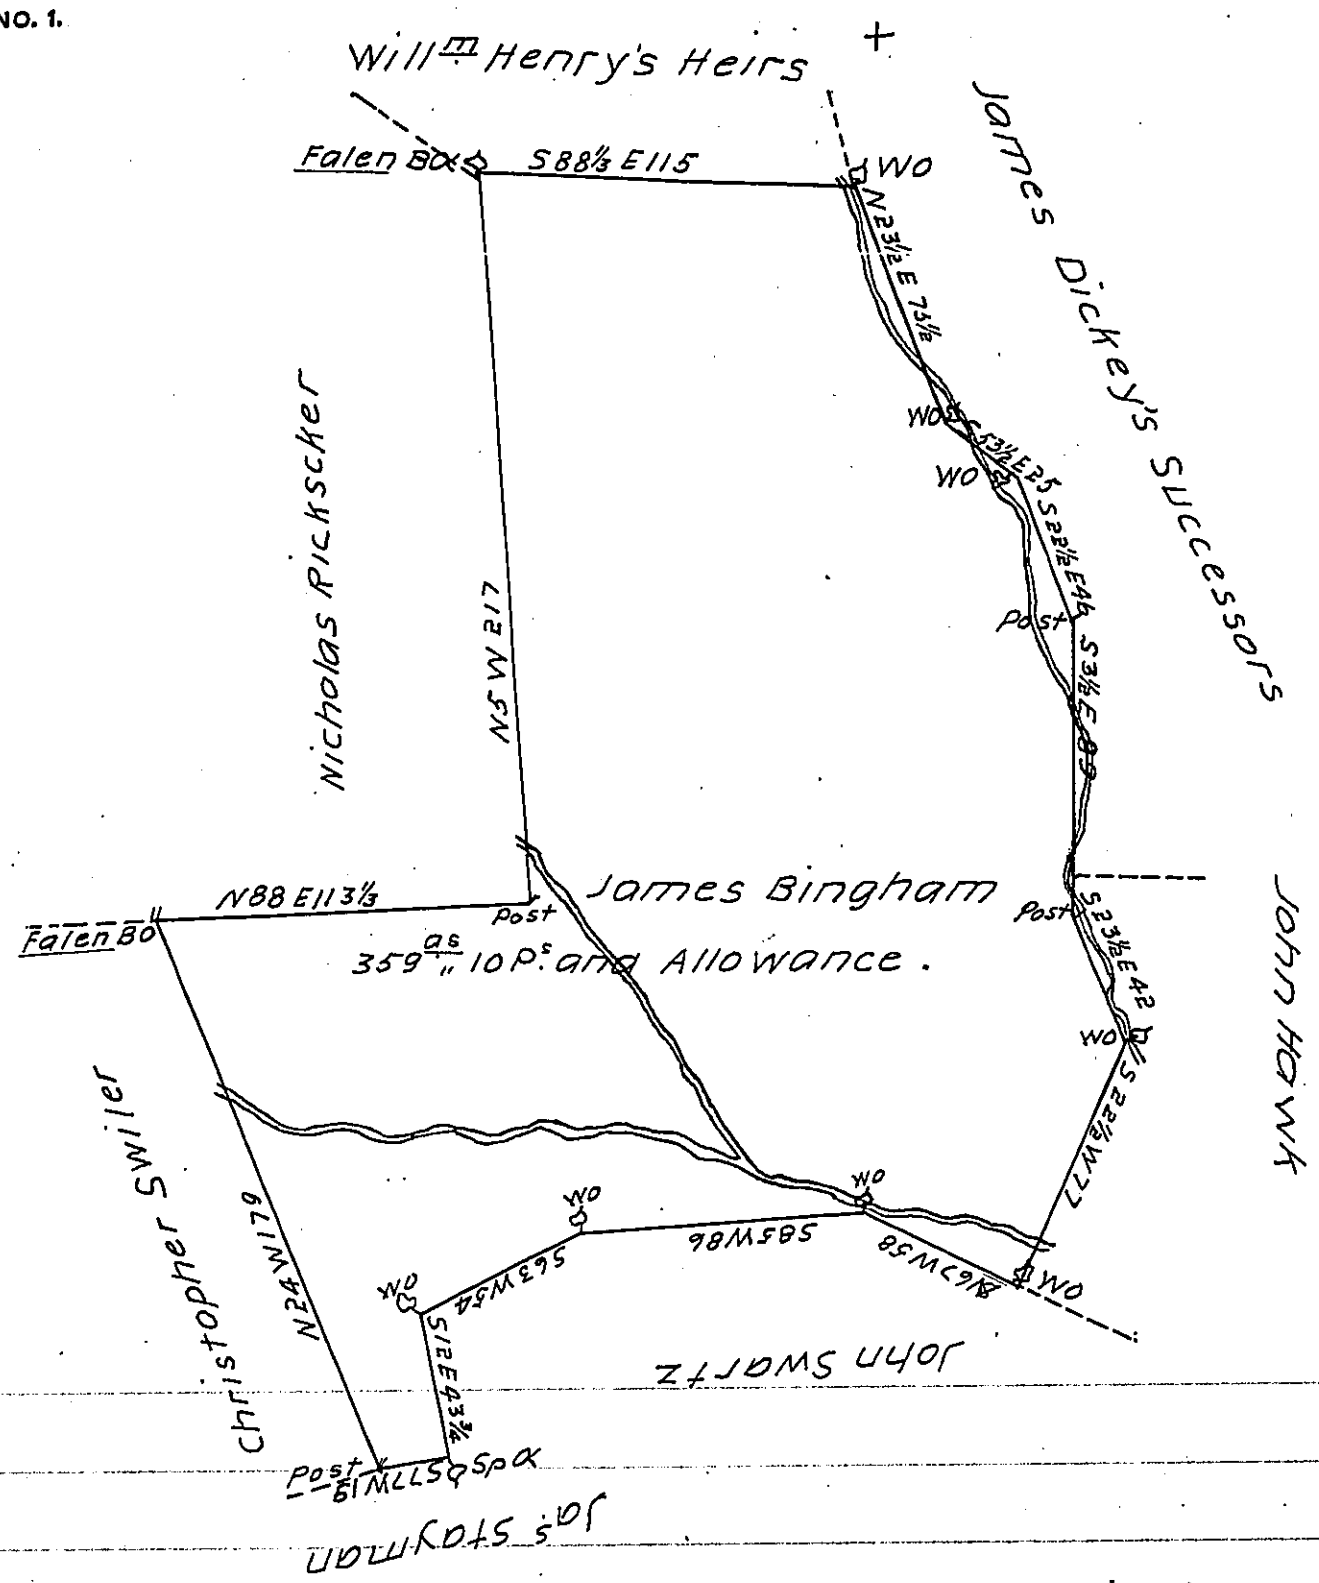

The Draught of a Tract of Land Situate in East Pennsborough Township Cumberland County (late Pennsborough Township Lancaster County) Containing three hundred and fifty nine Acres and ten perches and Allowance of six P Cent for Roads &c^a Surveyed January 13th 1797 in pursuance of a Warrant granted to James Bingham Dated October 28th 1746 —

p^r Sam: Lyon D: S.

To Daniel Brodhead Esquire
Surveyor General of Pennsylvania

IN TESTIMONY that the above is a copy of the original remaining on file in the Department of Internal Affairs of Pennsylvania, made conformably to an Act of Assembly approved the 16th day of February, 1833, I have hereunto set my Hand and caused the Seal of said Department to be affixed at Harrisburg, this sixteenth *day of* August, *1911.*

Henry Houck

Secretary of Internal Affairs.