FORM No. 1.

C-26-267

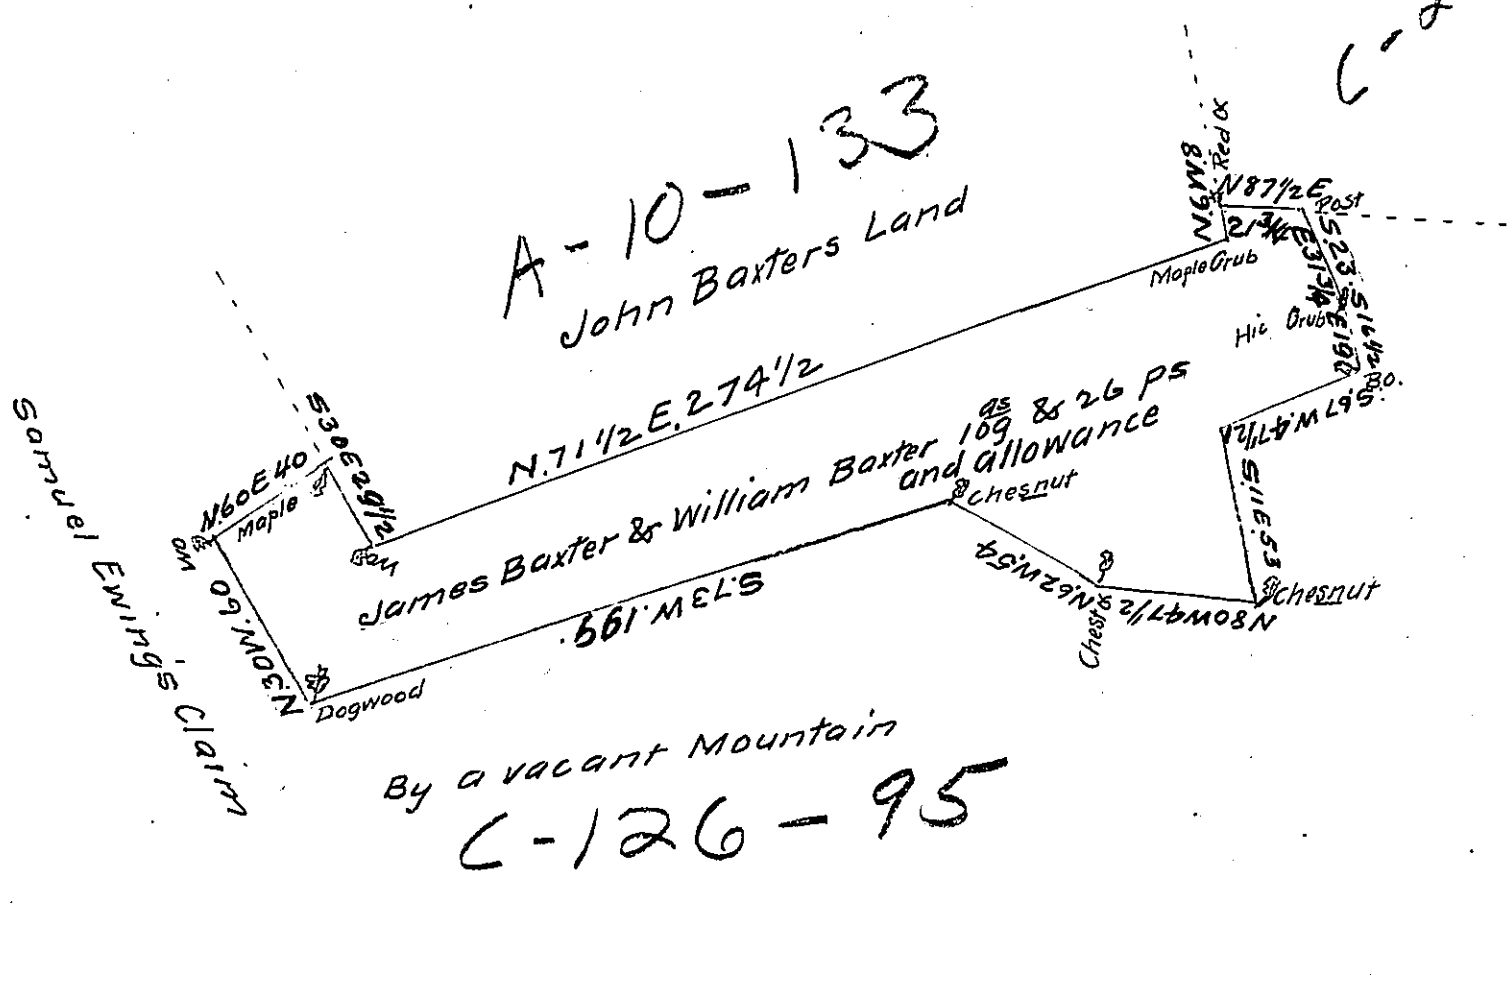

The Draught of a tract of Land situate in Tyboine Township Cumberland County containing One hundred and nine aires and 26 perches and allowance of six pcent for Roads &ca.

Surveyed Decembergth 1789 in pursuance of a warrant to James Baxter and William Baxter dated November 25 1789.

pr Saml. Lyon DS.

To Daniel Brodhead Esqr
Surveyor General

IN TESTIMONY that the above is a copy of the original remaining on file in the Department of Internal Affairs of Pennsylvania, made conformably to an Act of Assembly approved the 16th day of February, 1833, I have hereunto set my Hand and caused the Seal of said Department to be affixed at Harrisburg, this Eighteenth *day of* July *1911*

Henry Houck

Secretary of Internal Affairs.