FORM NO. 1.

a-30-228

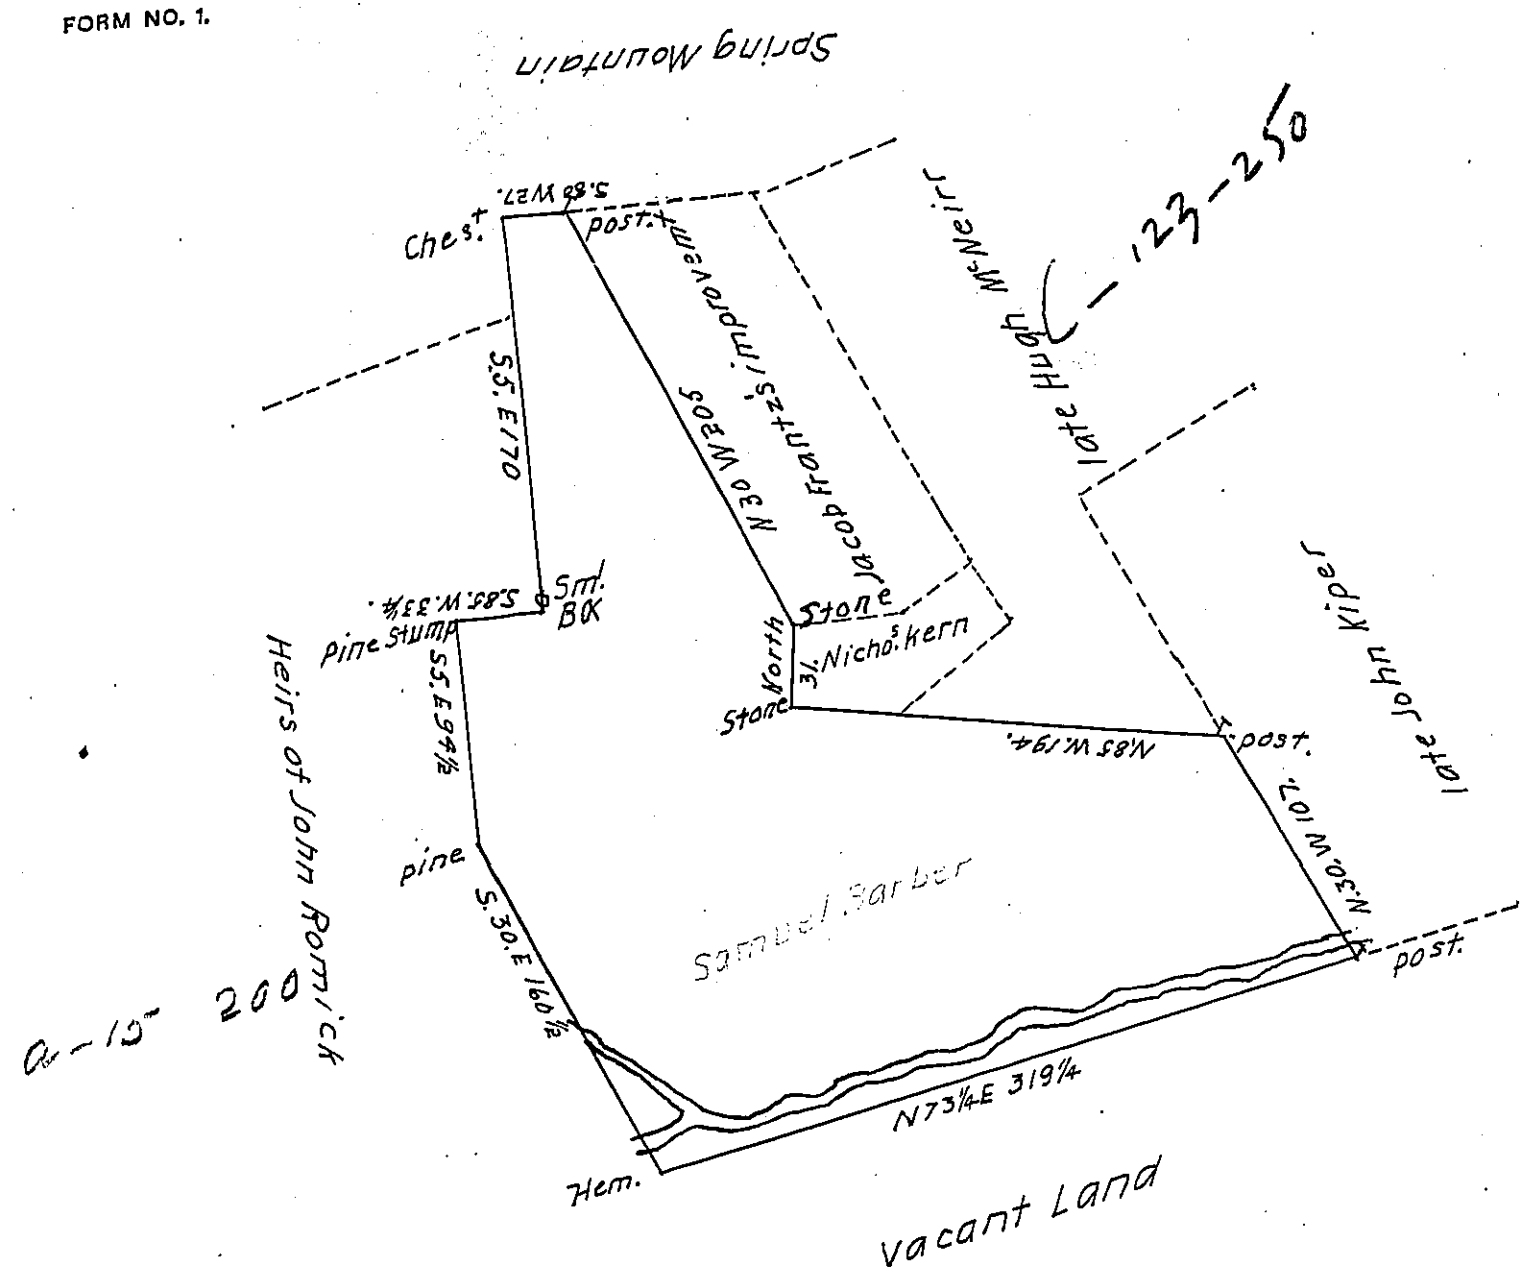

By virtue of a Warrant dated the 6 September 1823 Surveyed the 17th & 18 October 1823 to Samuel Barber the above described tract of Land situate in Lausanne township ~~township~~ Northampton County containing four hundred and fourteen Acres one hundred perches & the allowance of Six P Cent &c a A small part thereof is Claimed by Frederick Sheekler by Jacob Frantz's improvement

To Sam.l Cochran Esquire
Surveyor General

Geo Palmer DS.

IN TESTIMONY that the above is a copy of the original remaining on file in the Department of Internal Affairs of Pennsylvania, made conformably to an Act of Assembly approved the 16th day of February, 1833, I have hereunto set my Hand and caused the Seal of said Department to be affixed at Harrisburg, this eighth *day of* May, *19*11.

Henry Houck

Secretary of Internal Affairs.