FORM No. 1.

B-8-216

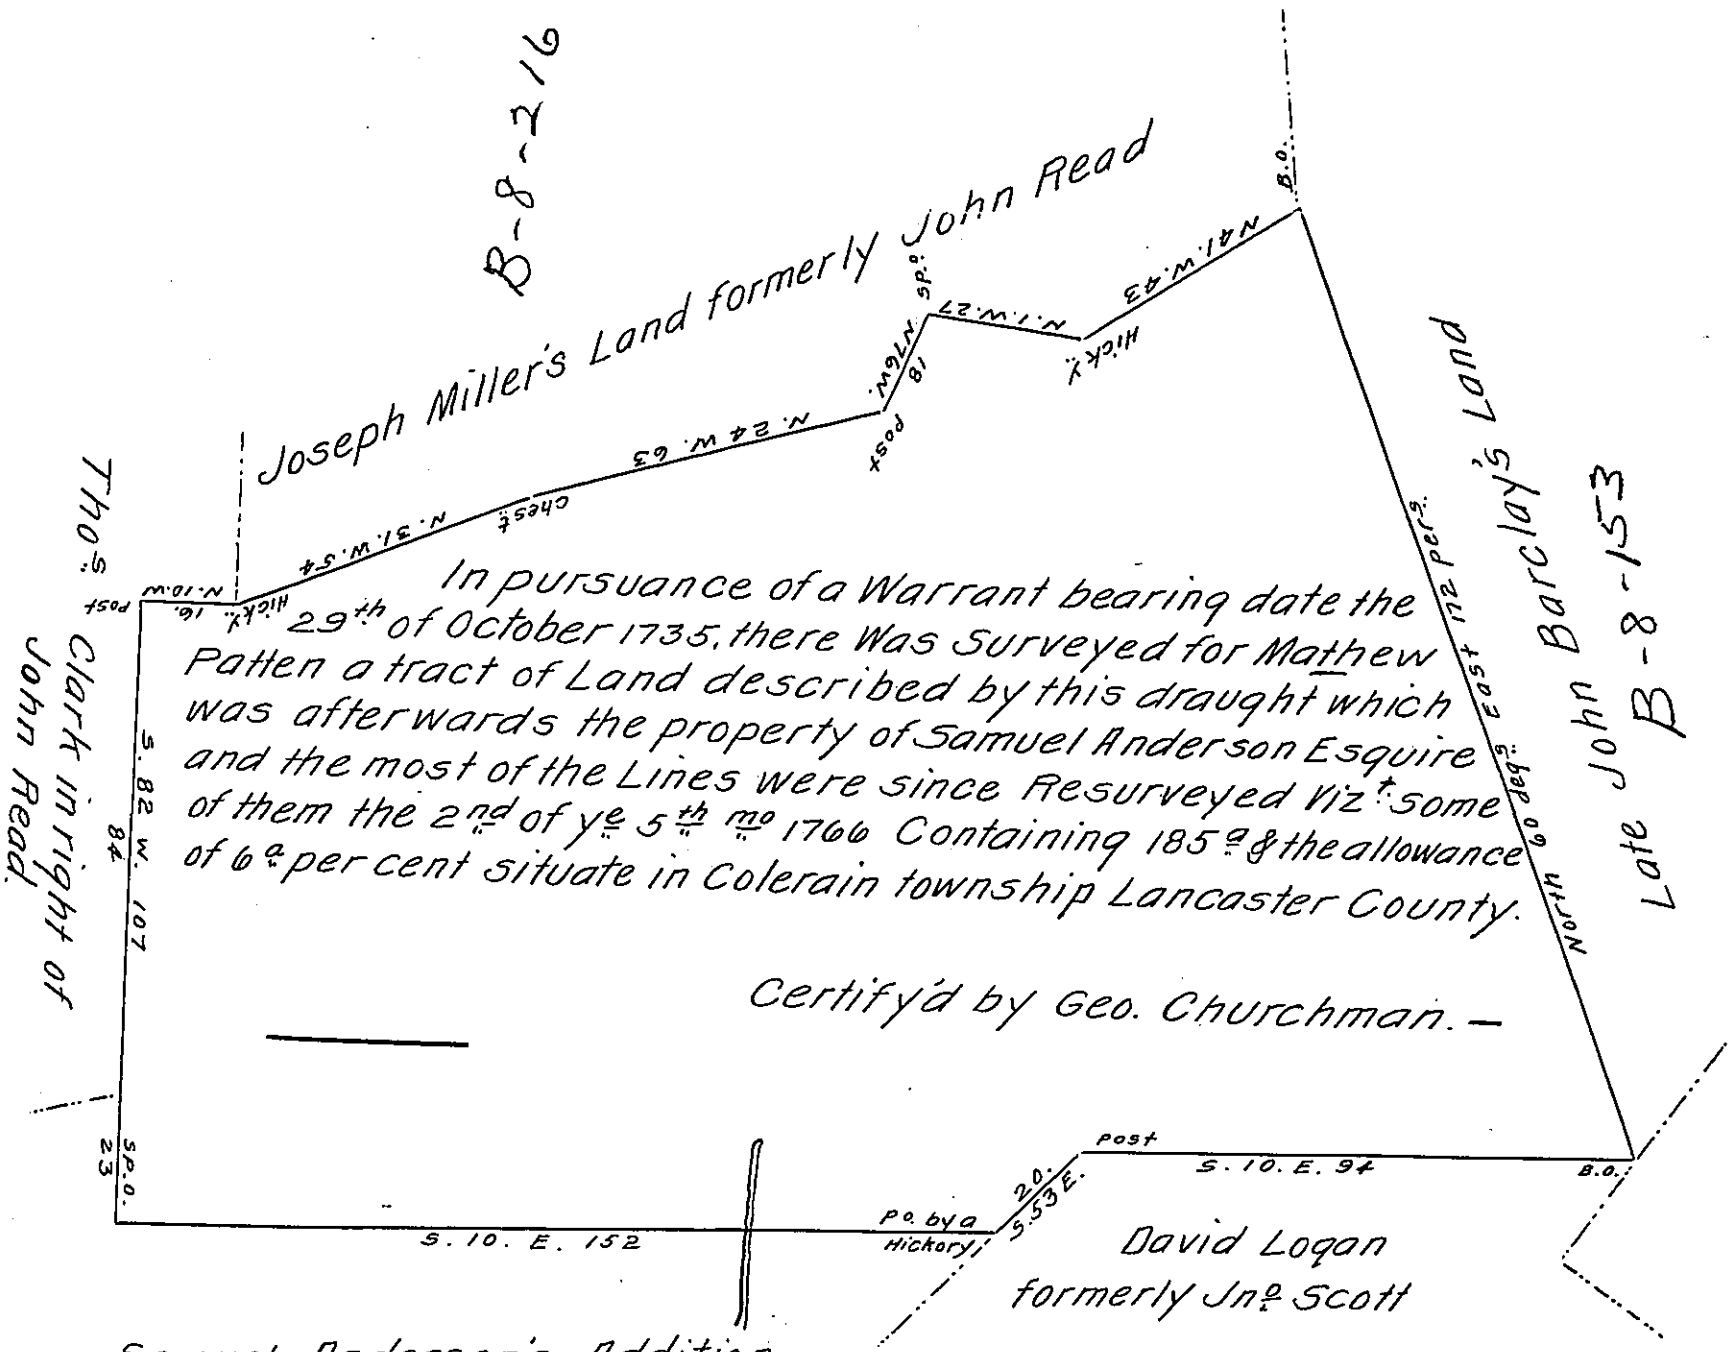

In pursuance of a Warrant bearing date the 29th of October 1735, there Was Surveyed for Mathew Patten a tract of Land described by this draught which was afterwards the property of Samuel Anderson Esquire and the most of the Lines were since Resurveyed Viz: some of them the 2nd of ye 5th mo 1766 Containing 185a & the allowance of 6a per cent situate in Colerain township Lancaster County.

Certify'd by Geo. Churchman. —

IN TESTIMONY that the above is a copy of the original remaining on file in the Department of Internal Affairs of Pennsylvania, made conformably to an Act of Assembly approved the 16th day of February, 1833, I have hereunto set my Hand and caused the Seal of said Department to be affixed at Harrisburg, this nineteenth day of October 1910.

Henry Houck

Secretary of Internal Affairs.