FORM NO. 1.

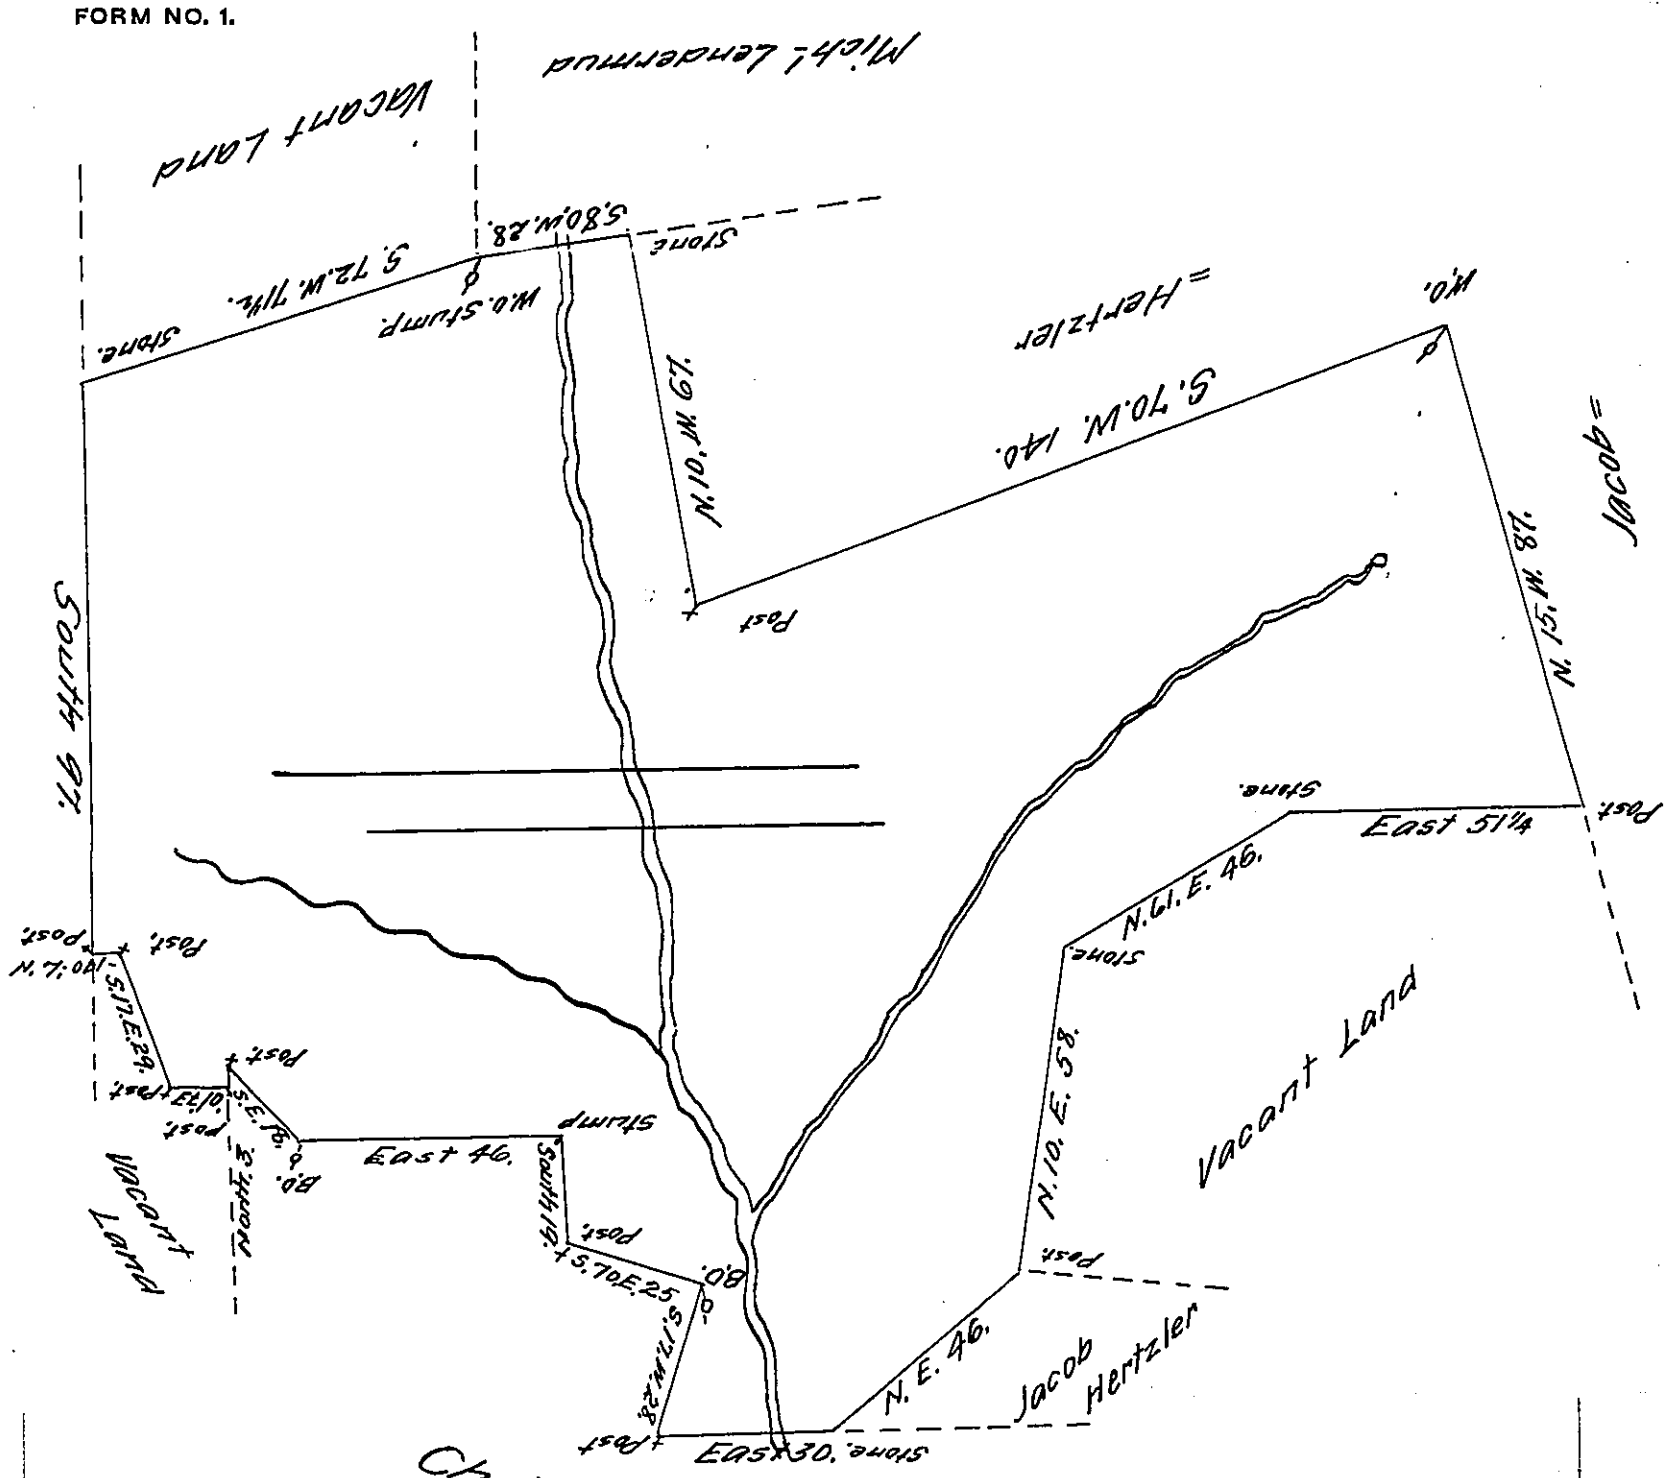

By Virtue of a Warrant Dated the 9th day of January 1750 Surveyed the 9th day of November 1762 to Jacob Hertzler, the above Described Tract of Land Situate in Bern Township Berks County containing One Hundred and eighty ~~Two~~ Two acres and thirty perches and the allowance of six p Cent p^{c}

Jn^{o} Scull

N.B. this Tract was formerly Surveyed by Will^{m} Parsons.

IN TESTIMONY that the above is a copy of the original remaining on file in the Department of Internal Affairs of Pennsylvania, made conformably to an Act of Assembly approved the 16th day of February, 1833, I have hereunto set my Hand and caused the Seal of said Department to be affixed at Harrisburg, this tenth day of August 1911.

Henry Houck

Secretary of Internal Affairs.