FORM NO. 1.

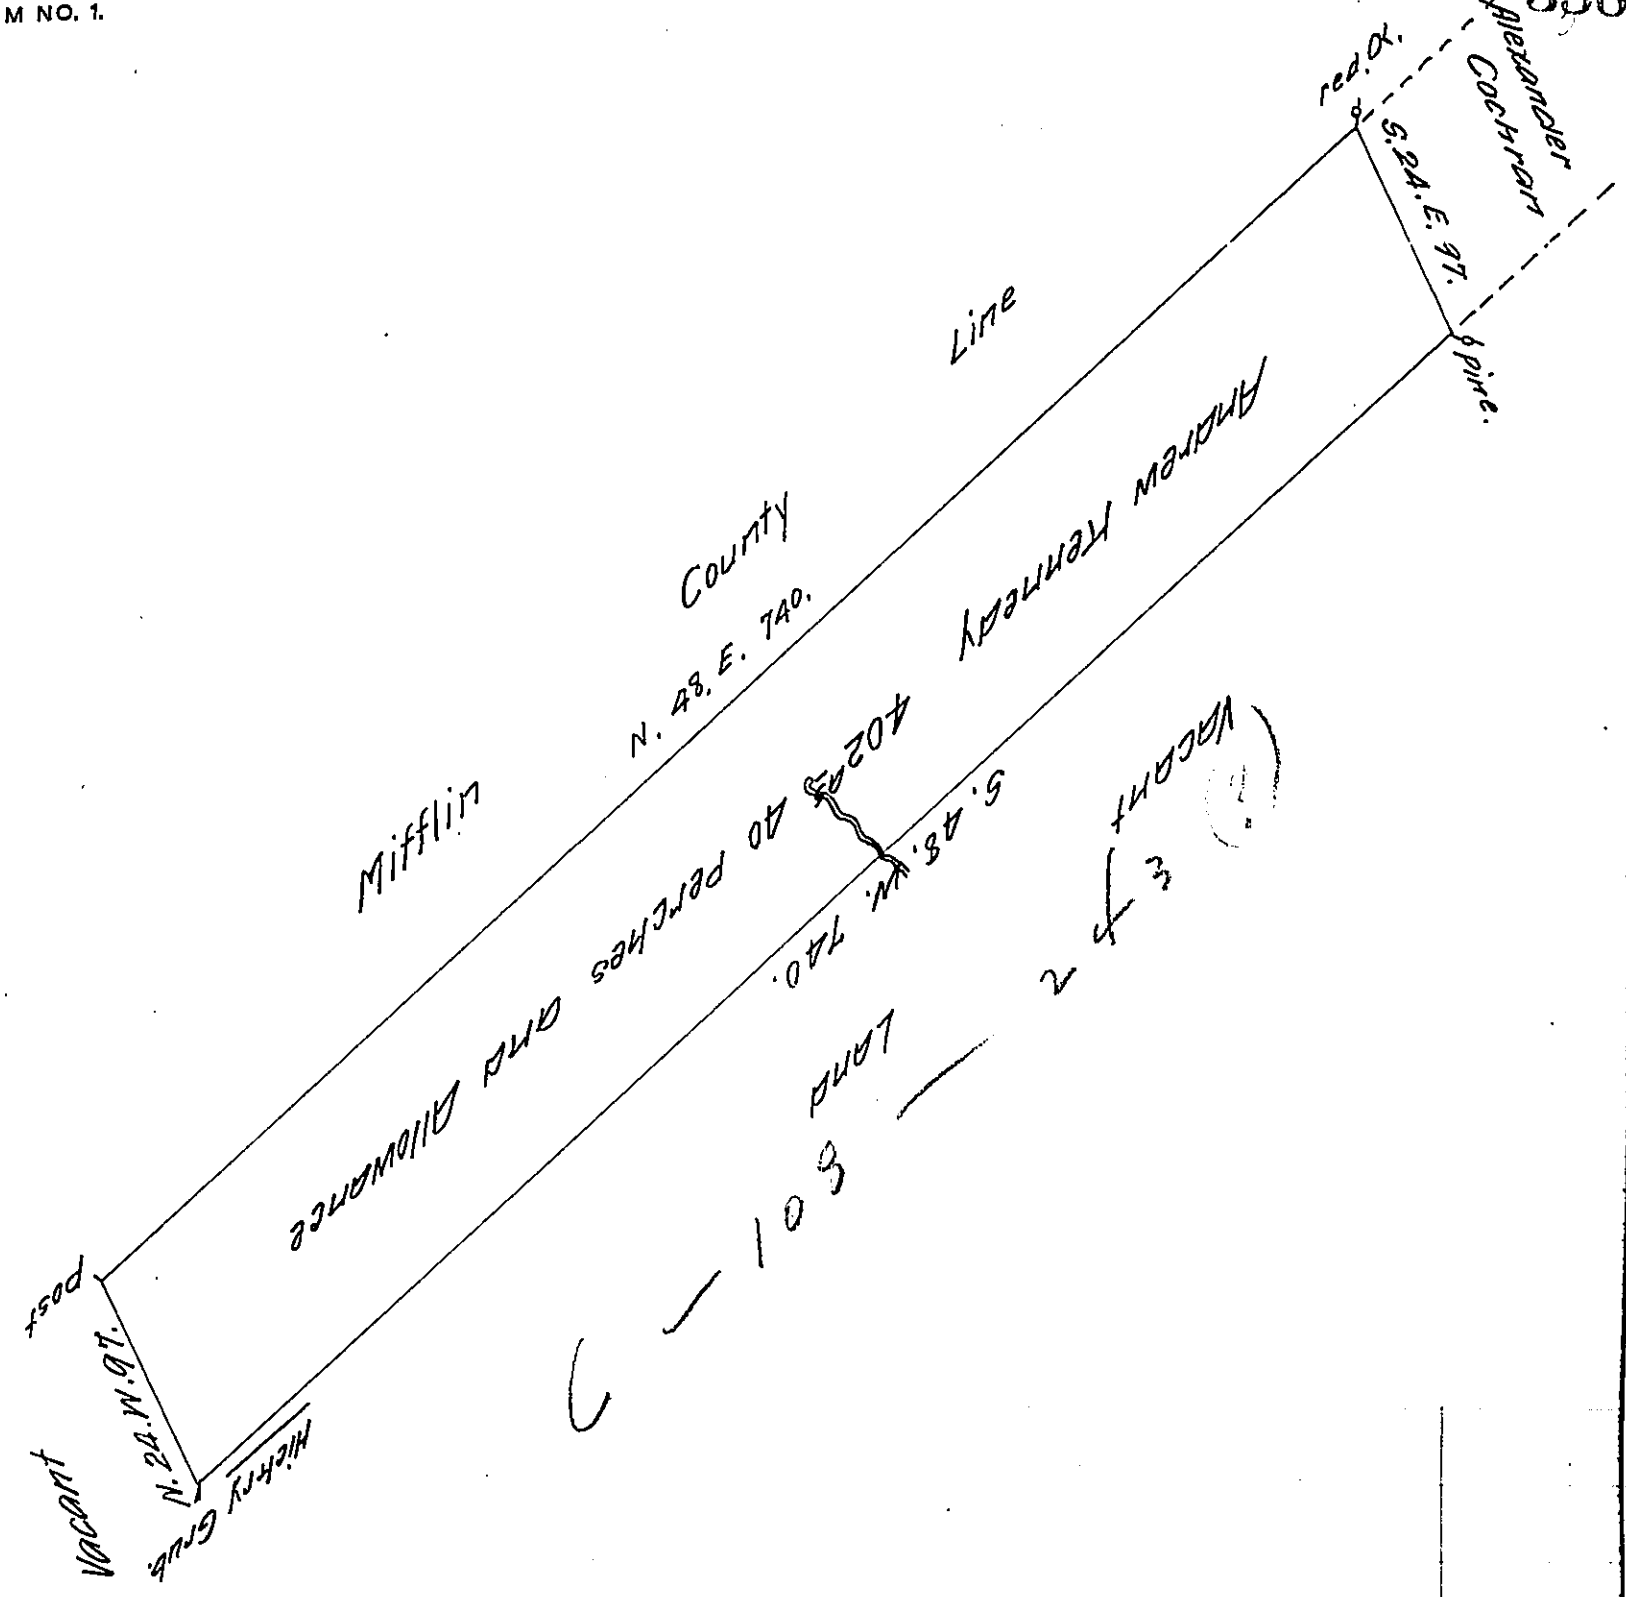


The Draught of a Track of Land Situate in Tyboine Township Cumberland County Containing four Hundred and two Acres & forty Perches and Allowance of Six Per Cent for Roads &c. Surveyed August 19th 1794. in Pursuance of a Warrant Granted to Andrew Kennedy Dated 28th January 1794.

Pr Sam Lyon D.S.

To Daniel Brodhead Esquire
Surveyor General of Pennsylvania

*IN TESTIMONY that the above is a copy of the original remaining on file in the Department of Internal Affairs of Pennsylvania, made conformably to an Act of Assembly approved the 16th day of February, 1833, I have hereunto set my Hand and caused the Seal of said Department to be affixed at Harrisburg, this* twentyfifth *day of* October *1911.*

Henry Houck

*Secretary of Internal Affairs.*