FORM NO. 1.

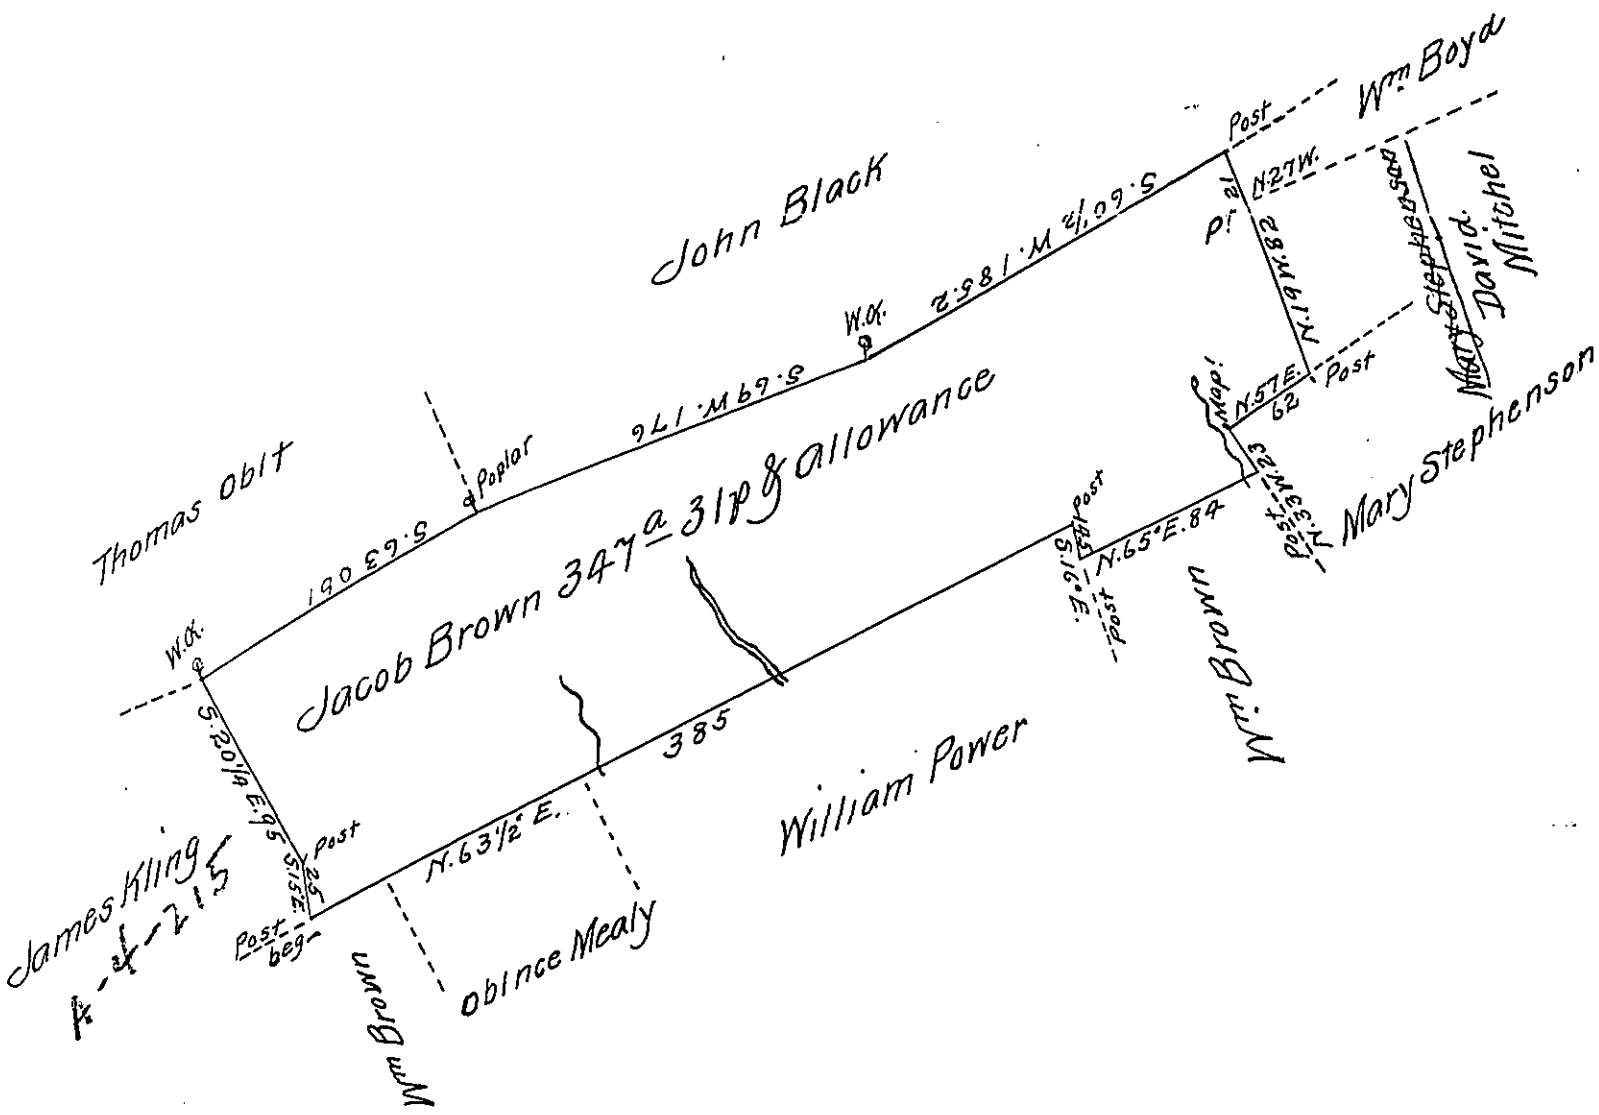

The Draught of a tract of Land Situate in Juniata Township in Cumberland County Containing three Hundred and forty Seven Acres and Thirty One perches and Allowance of Six p Cent & Surveyed the 29th day of April 1794 - In Pursuance of a Warrant Granted to Jacob Brown Dated the 3d of February 1794 -

Pr Sam! Lyon D.S.

To Daniel Brodhead Esqr
Surveyor General

IN TESTIMONY that the above is a copy of the original remaining on file in the Department of Internal Affairs of Pennsylvania, made conformably to an Act of Assembly approved the 16th day of February, 1833, I have hereunto set my Hand and caused the Seal of said Department to be affixed at Harrisburg, this Tenth day of October 1911

Henry Houck,
Secretary of Internal Affairs.