FORM NO. 1.

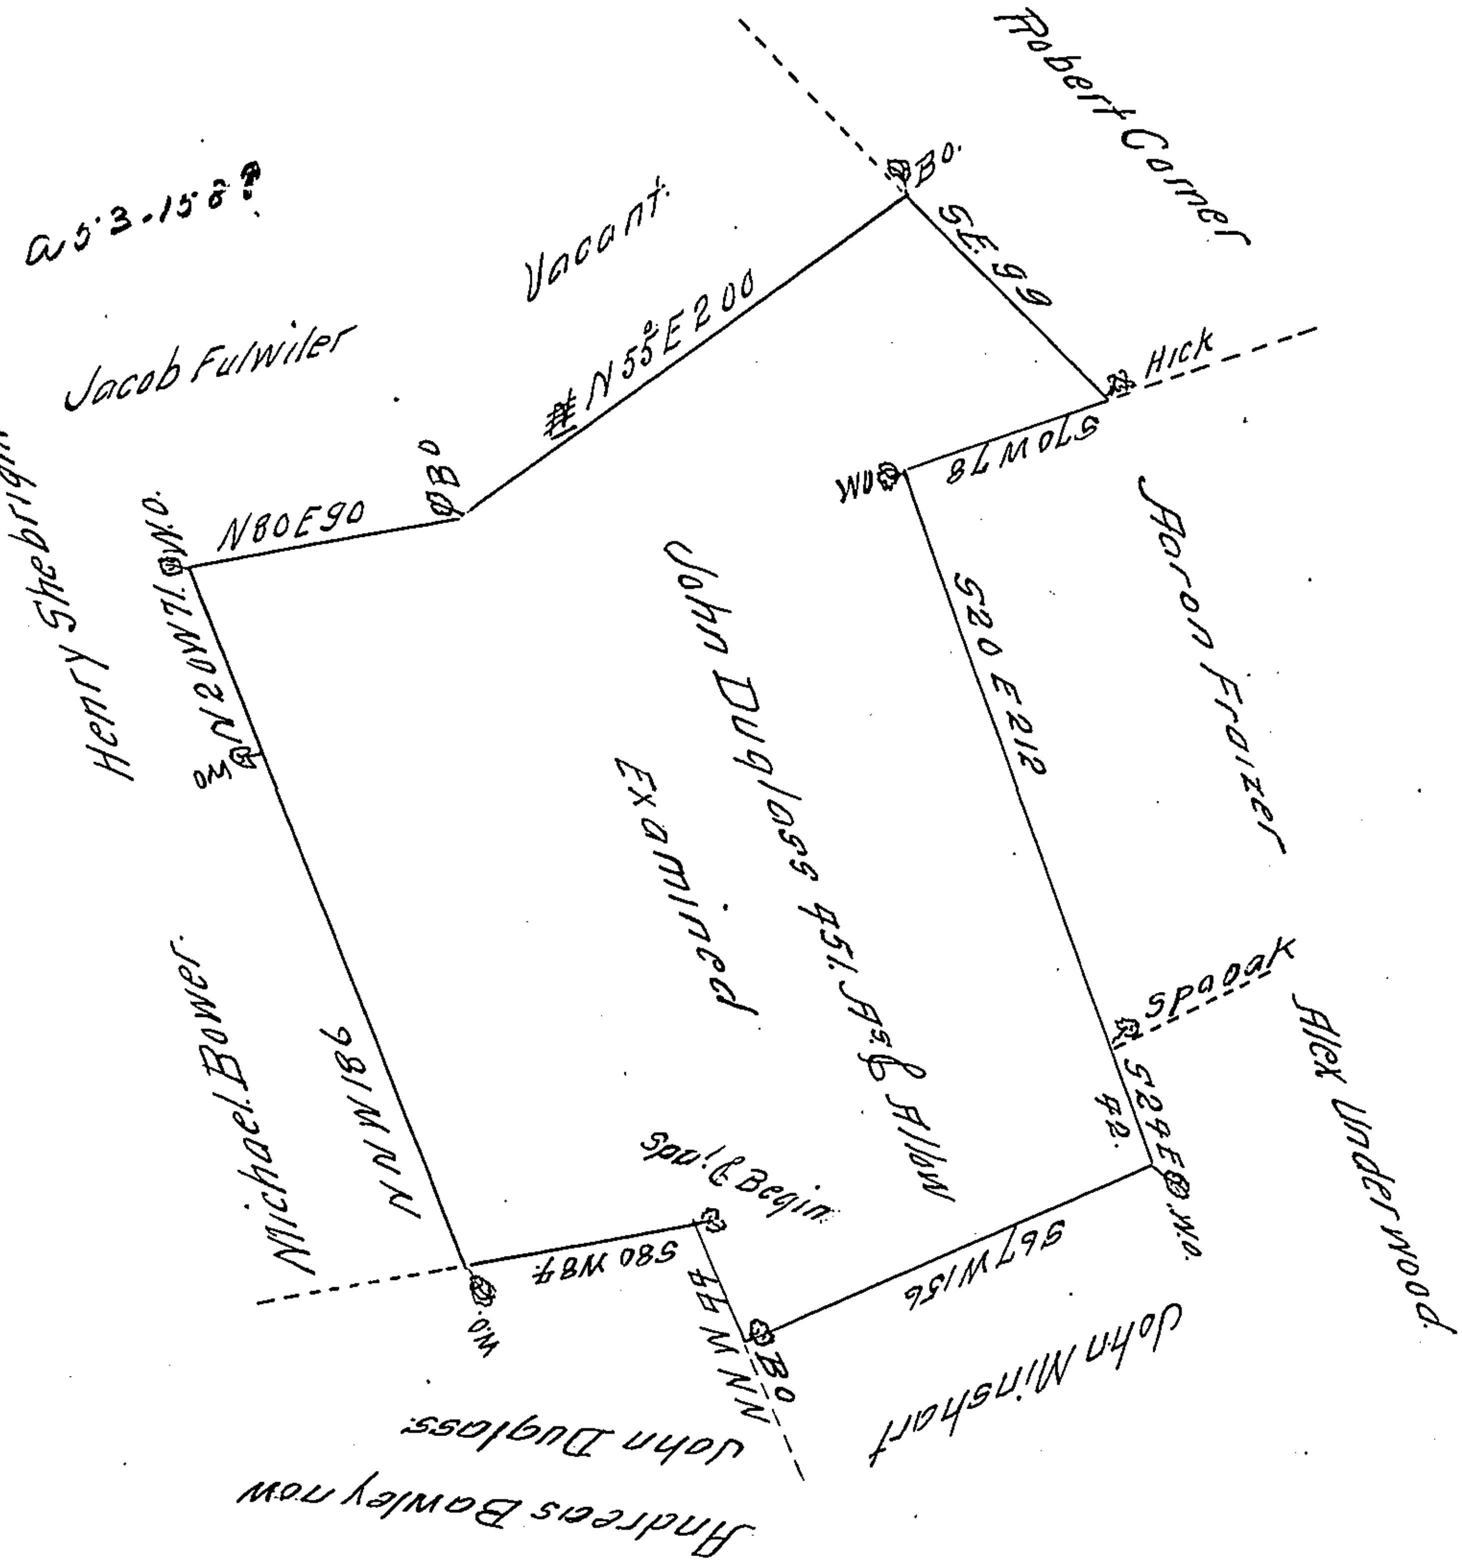

A Draught of a Tract of Land Situate in Warrington Township containing Four Hundered & Fifty one acres and Allowance of Six Acres & C^t for Roads & Highways Surveyed for John Duglass the 22^d day of April 1751 in Pursuance of Two Warrants the one bearing date the 6th day of February 1746 the other bearing date 28th day of February 1749 —

P Geo Stevenson D.S.

To Nicholas Scull Esqr Sur^v Gen^rl.

IN TESTIMONY that the above is a copy of the original remaining on file in the Department of Internal Affairs of Pennsylvania, made conformably to an Act of Assembly approved the 16th day of February, 1833, I have hereunto set my Hand and caused the Seal of said Department to be affixed at Harrisburg, this twenty second day of January 1912

Henry Houck
Secretary of Internal Affairs.