FORM NO. 1.

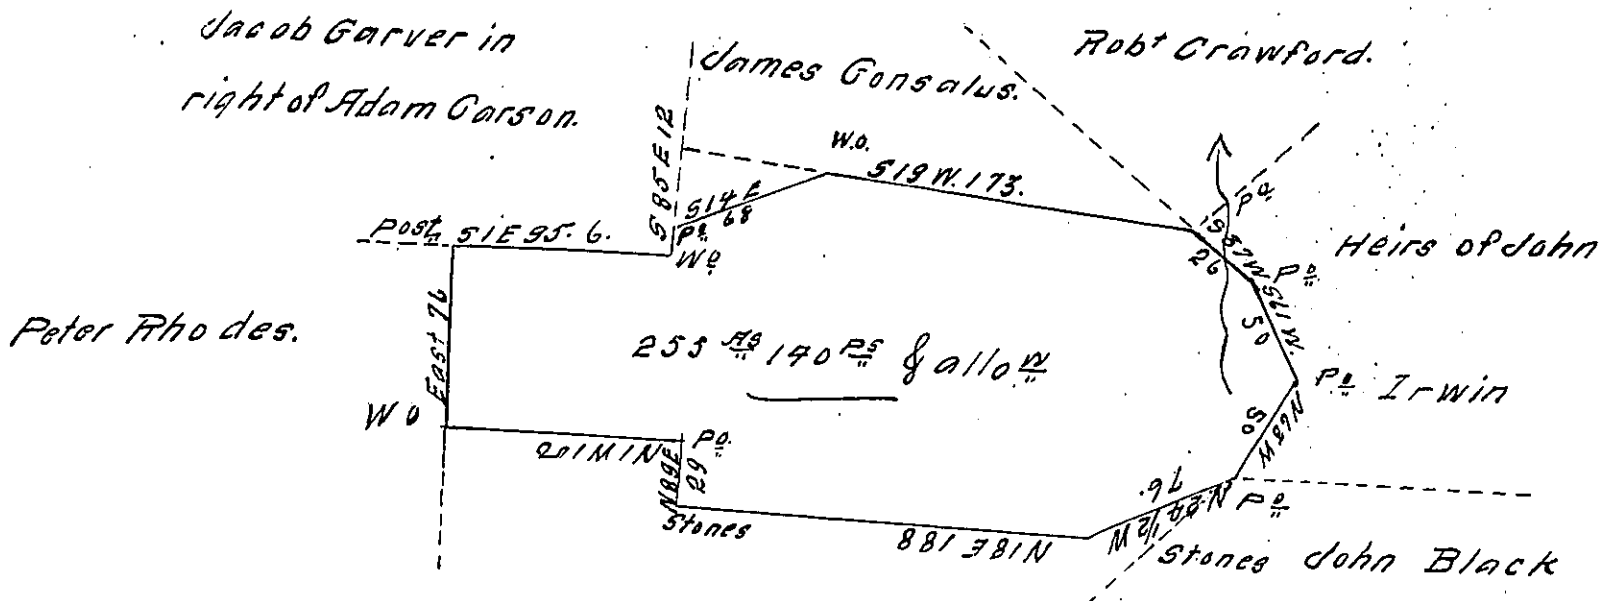

A Draft of two hundred and fifty five acres 140 perches of Land & allow Situate in Wayne township Mifflin County Surveyed 14th June 1770 on Order to James Samuels No 5991. Dated 31st August 1769 Resurveyed the 15th day of November A D 1839 at the request of Wm. Erwin the present owner

To Jacob Sallade Esq^r } John Shaw D.S.
S G of Pennsylvania } — " — " —

IN TESTIMONY that the above is a copy of the original remaining on file in the Department of Internal Affairs of Pennsylvania, made conformably to an Act of Assembly approved the 16th day of February, 1833, I have hereunto set my Hand and caused the Seal of said Department to be affixed at Harrisburg, this Sixth day of February 1912

Henry Houck

Secretary of Internal Affairs.