FORM NO. 1.

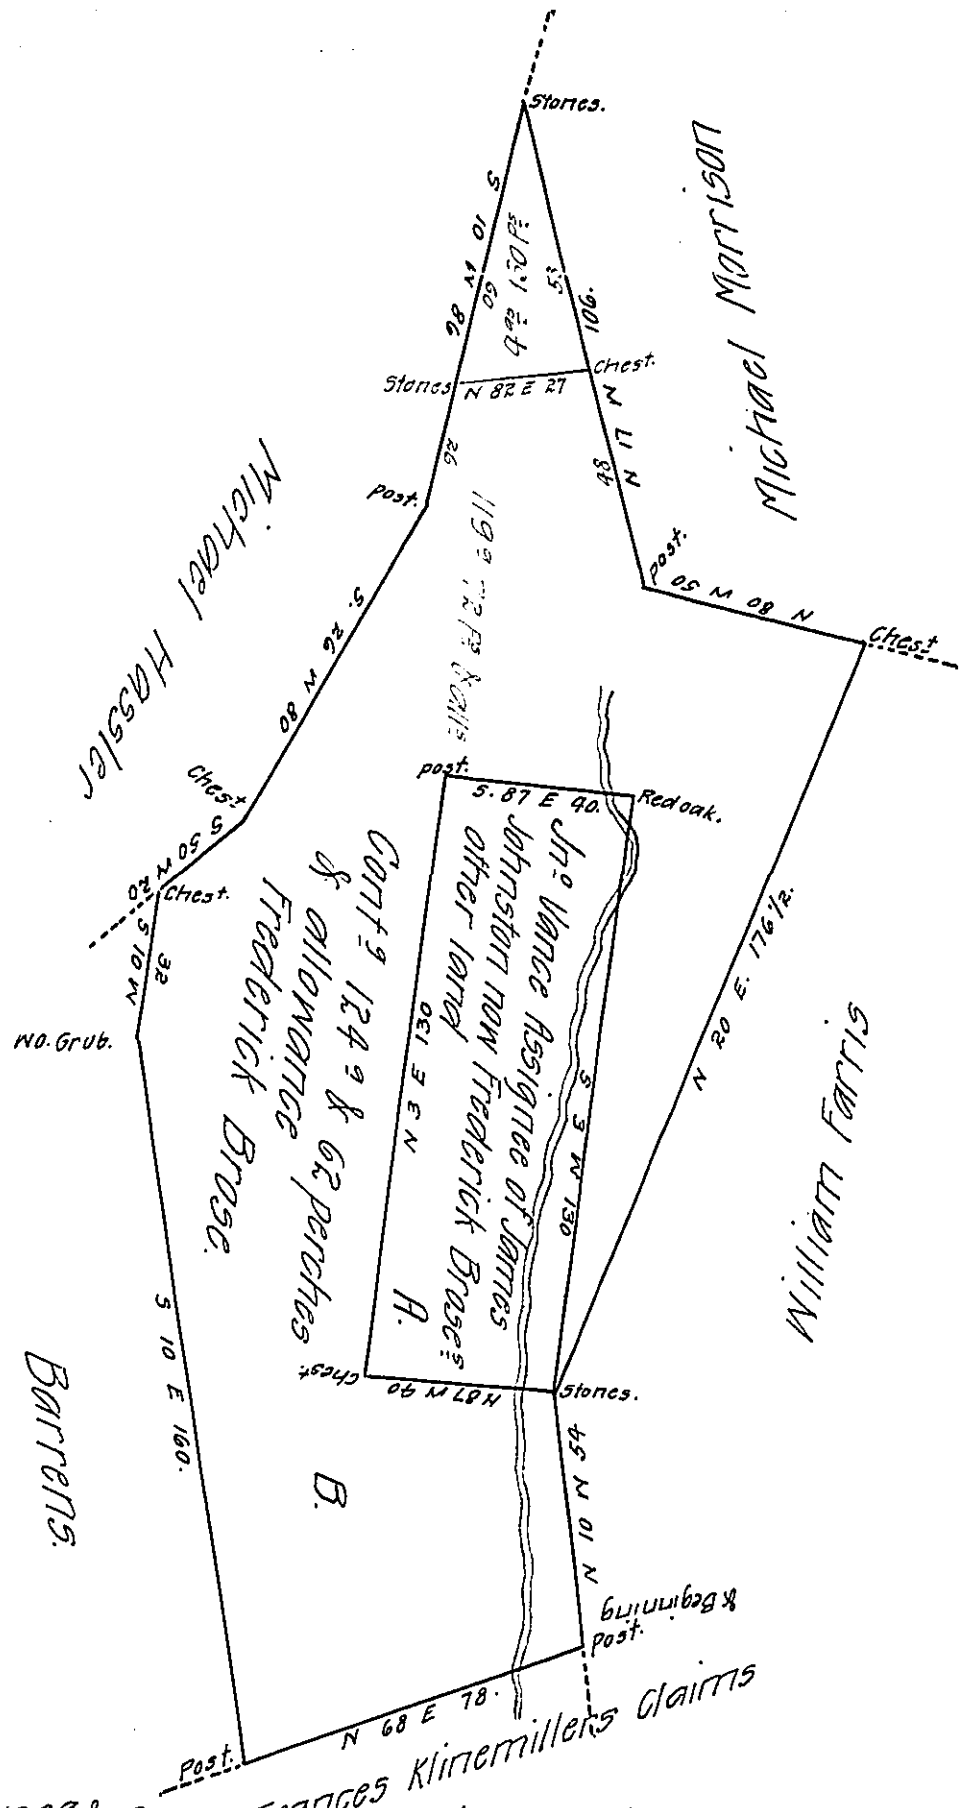

N.B. The Hundred & twenty-four acres & sixty two perches, is exclusive of a survey made & returned by the late Wm Mathews. In pursuance of a Application to James Johnston No 5173. dated the 6th day of Septr 1768. Containing 30a & 99 perches & allowance, and the survey made by Kersey having completely circumscribed this tract, a figure thereof I could not make without inserting it in the diagram, which is known by the letter A being placed therein

A. Contains 30 a & 99 perches
B. ditto 124 a & 62 perches
154 a & 161 perches & allowance in the whole.

Jacob Spangler. D.S.

Frederick Brose 124a & 62 perches and allowance, as above described situate in Hopewell Township York County Surveyed the 28th of the 3d mo. 1790. In pursuance of a warrant dated the 15th day of ~~August~~ January 1789. (Signed) Wm Kersey. D.S.

The above is a true copy as taken from and compared with the original draught as filed amongst the papers of the Late Wm Kersey D.S. And at the request of the said Frederick Brose the present owner. I am desired to make return of the Draught, as calculated and examined the 15th day of July Anno Domini 1801, and found to be correct.

To Samuel Cochran Esqr.
Surveyor General.
Lancaster. Pa.

Per Jacob Spangler. D.S.
John Eichelberger. D.S.

IN TESTIMONY that the above is a copy of the original remaining on file in the Department of Internal Affairs of Pennsylvania, made conformably to an Act of Assembly approved the 16th day of February, 1833, I have hereunto set my Hand and caused the Seal of said Department to be affixed at Harrisburg, this twenty-ninth day of April 1912.

Henry Houck
Secretary of Internal Affairs.