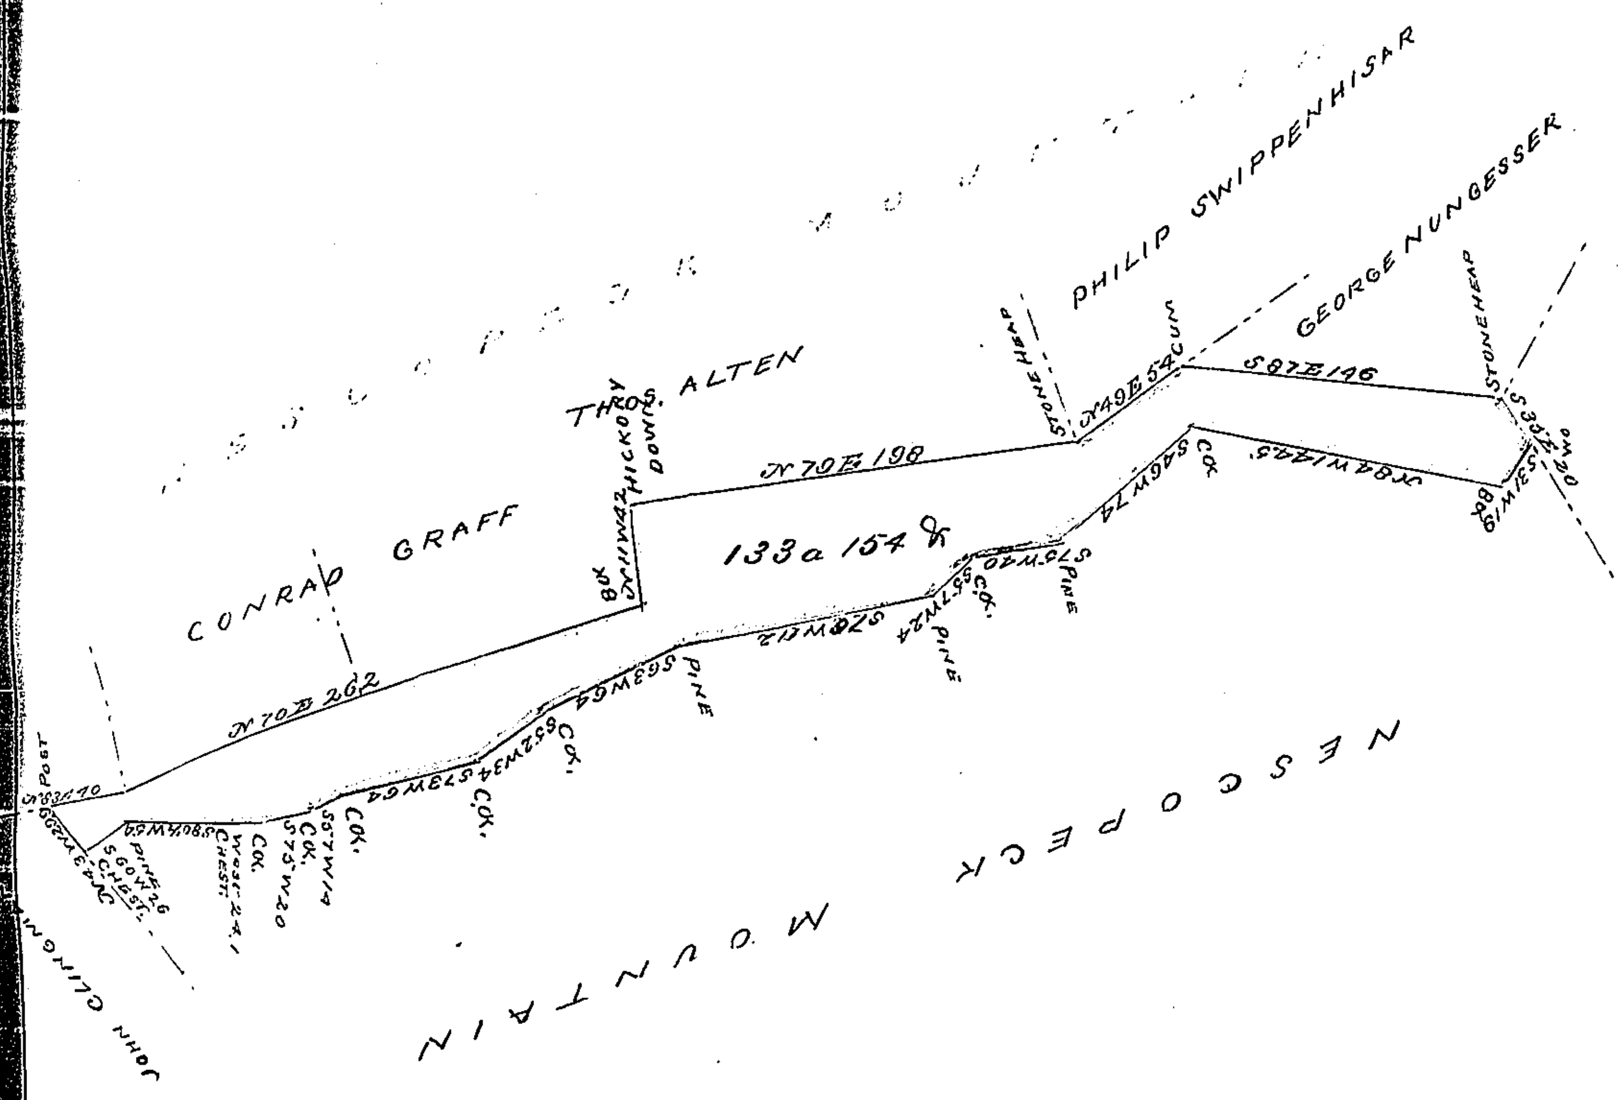

The Dft. of a tract of land situate in Mifflin Township in the County of Columbia surveyed to Jacob Mintzinger & Christian Kunkle on the 20th day of March 1815 by virtue of their warrant Dated the 24th day of January 1815 Containing one hundred thirty three acres & one hundred and fifty eight perches & the usual allowance

Thos Woodside D.S.

Richard T. Leech Esquire }
Surveyor General }

N.B. On this Survey there is an actual settlement a family residing thereon and some cleared land

T. Woodside D.S.

IN TESTIMONY that the above is a copy of the original remaining on file in the Department of Internal Affairs of Pennsylvania, made conformably to an Act of Assembly approved the 16th day of February, 1833, I have hereunto set my Hand and caused the Seal of said Department to be affixed at Harrisburg, this twenty third day of February 1884

J. Simpson Africa,
Secretary of Internal Affairs