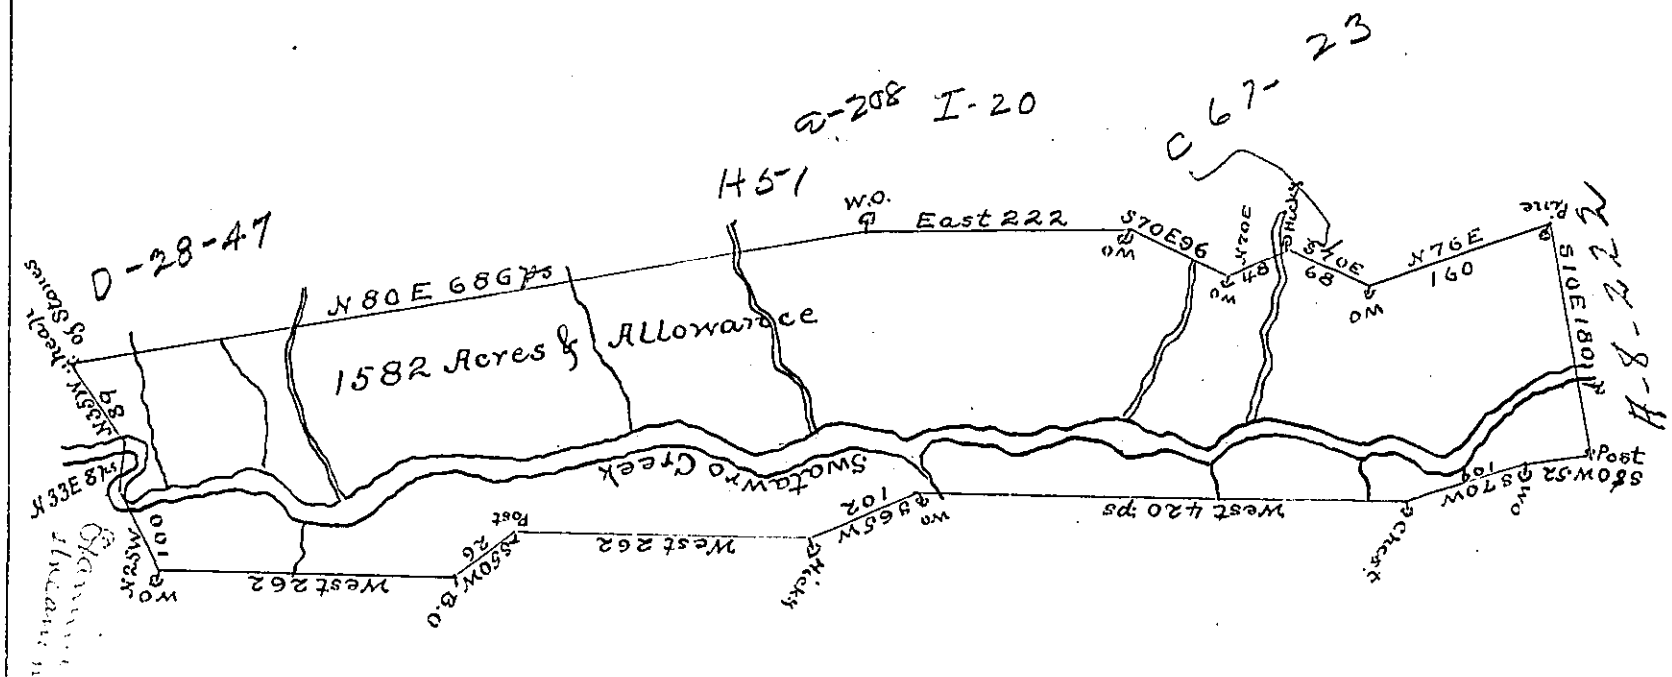

A Draught of a Tract of Land situate in the County of Berks but formerly in the County of Lancaster Containing 1582 Acres & the usual Allowance of Six pct. Surveyed unto Isaiah Cushwa in pursuance of a Warrant dated March the 4th 1750. — —. Extracted from a rough Draught found amongst Mr. Parsons's Papers in his own Hand Writing

P Jno Horsfield Exec.r
of Wm Parsons Deceas'd

IN TESTIMONY that the above is a copy of the original remaining on file in the Department of Internal Affairs of Pennsylvania, made conformably to an Act of Assembly approved the 16th day of February, 1833, I have hereunto set my Hand and caused the Seal of said Department to be affixed at Harrisburg, this

fifteenth *day of* July *1884.*

J. Simpson Africa

Secretary of Internal Affairs