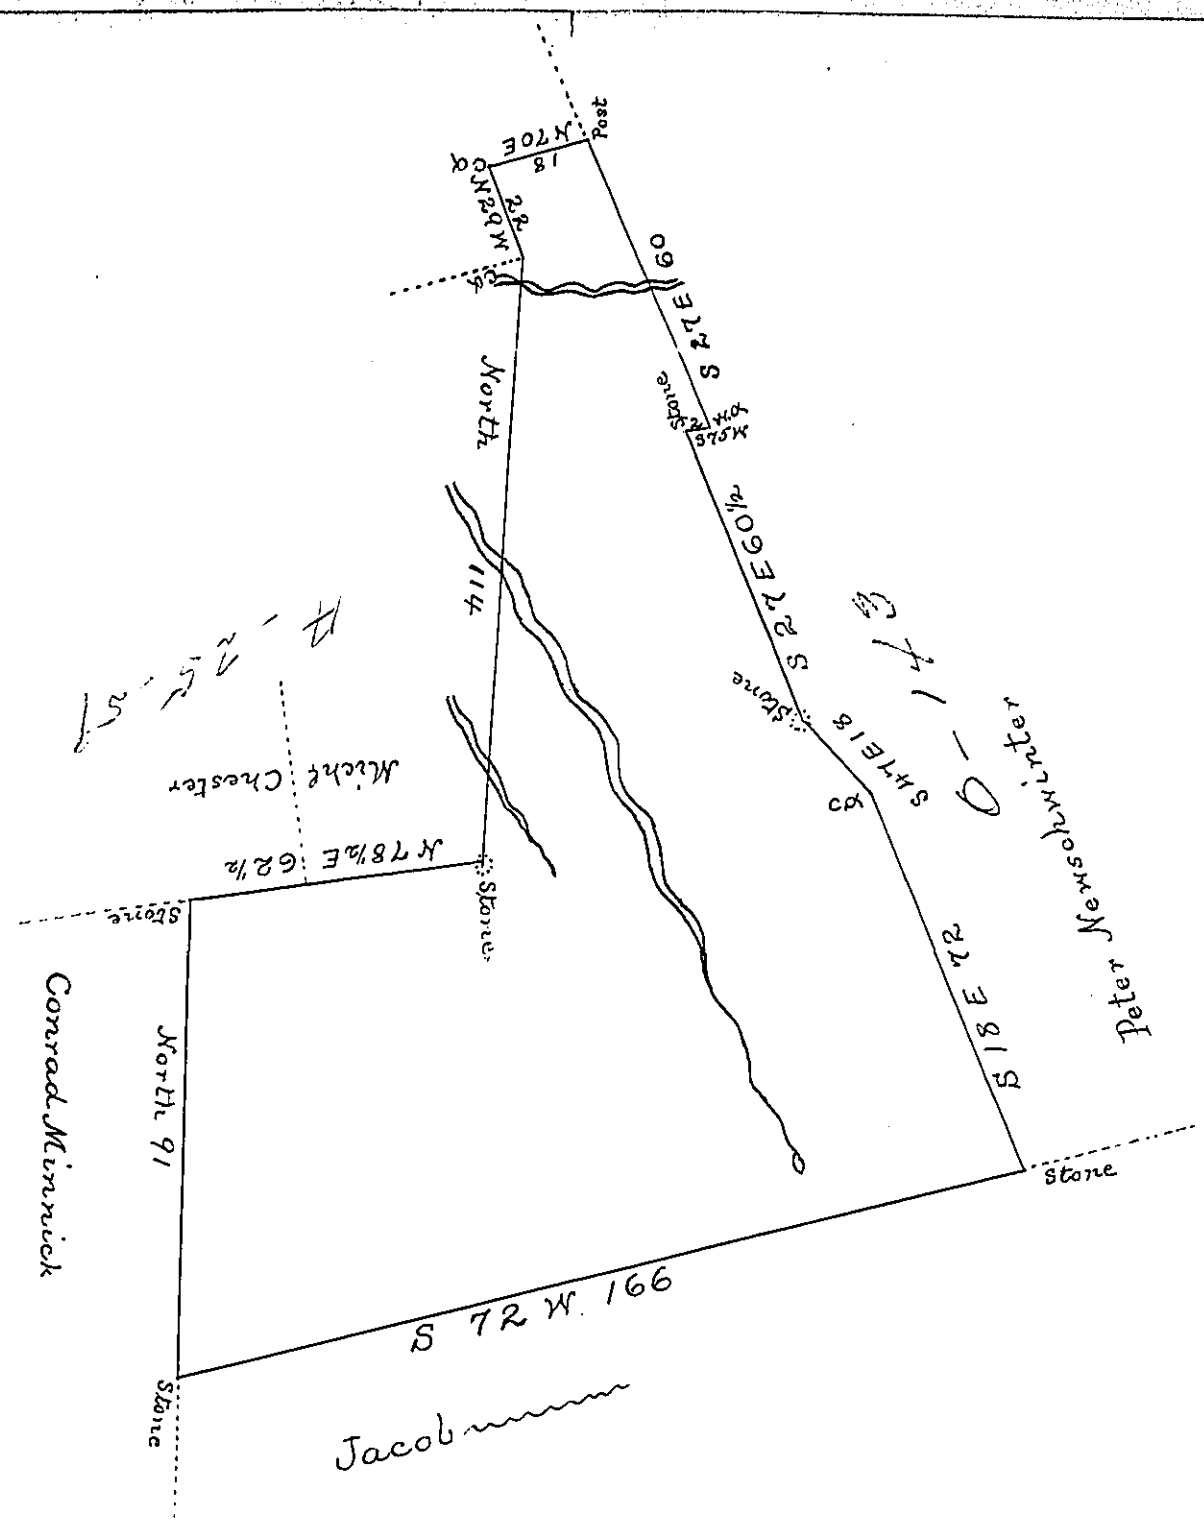

In Pursuance of a Warrant dated the 19th day of October 1785. Surveyed on the 2d Day of April 1794 unto Adam Schreck the above described Tract of Land Situate in Manheim Township in the County of Berks. Containing 103 as 102 Ps & the allowance of Six P Cent for Roads &c.

Wm Wheeler Surv

To Dan: Brodhead Esq:
Surv: Genl: of Pennsylva:

IN TESTIMONY that the above is a copy of the original remaining on file in the Department of Internal Affairs of Pennsylvania, made conformably to an Act of Assembly approved the 16th day of February, 1833, I have hereunto set my Hand and caused the Seal of said Department to be affixed at Harrisburg, this tenth *day of* August *18*83,

J. Simpson Africa,
Secretary of Internal Affairs