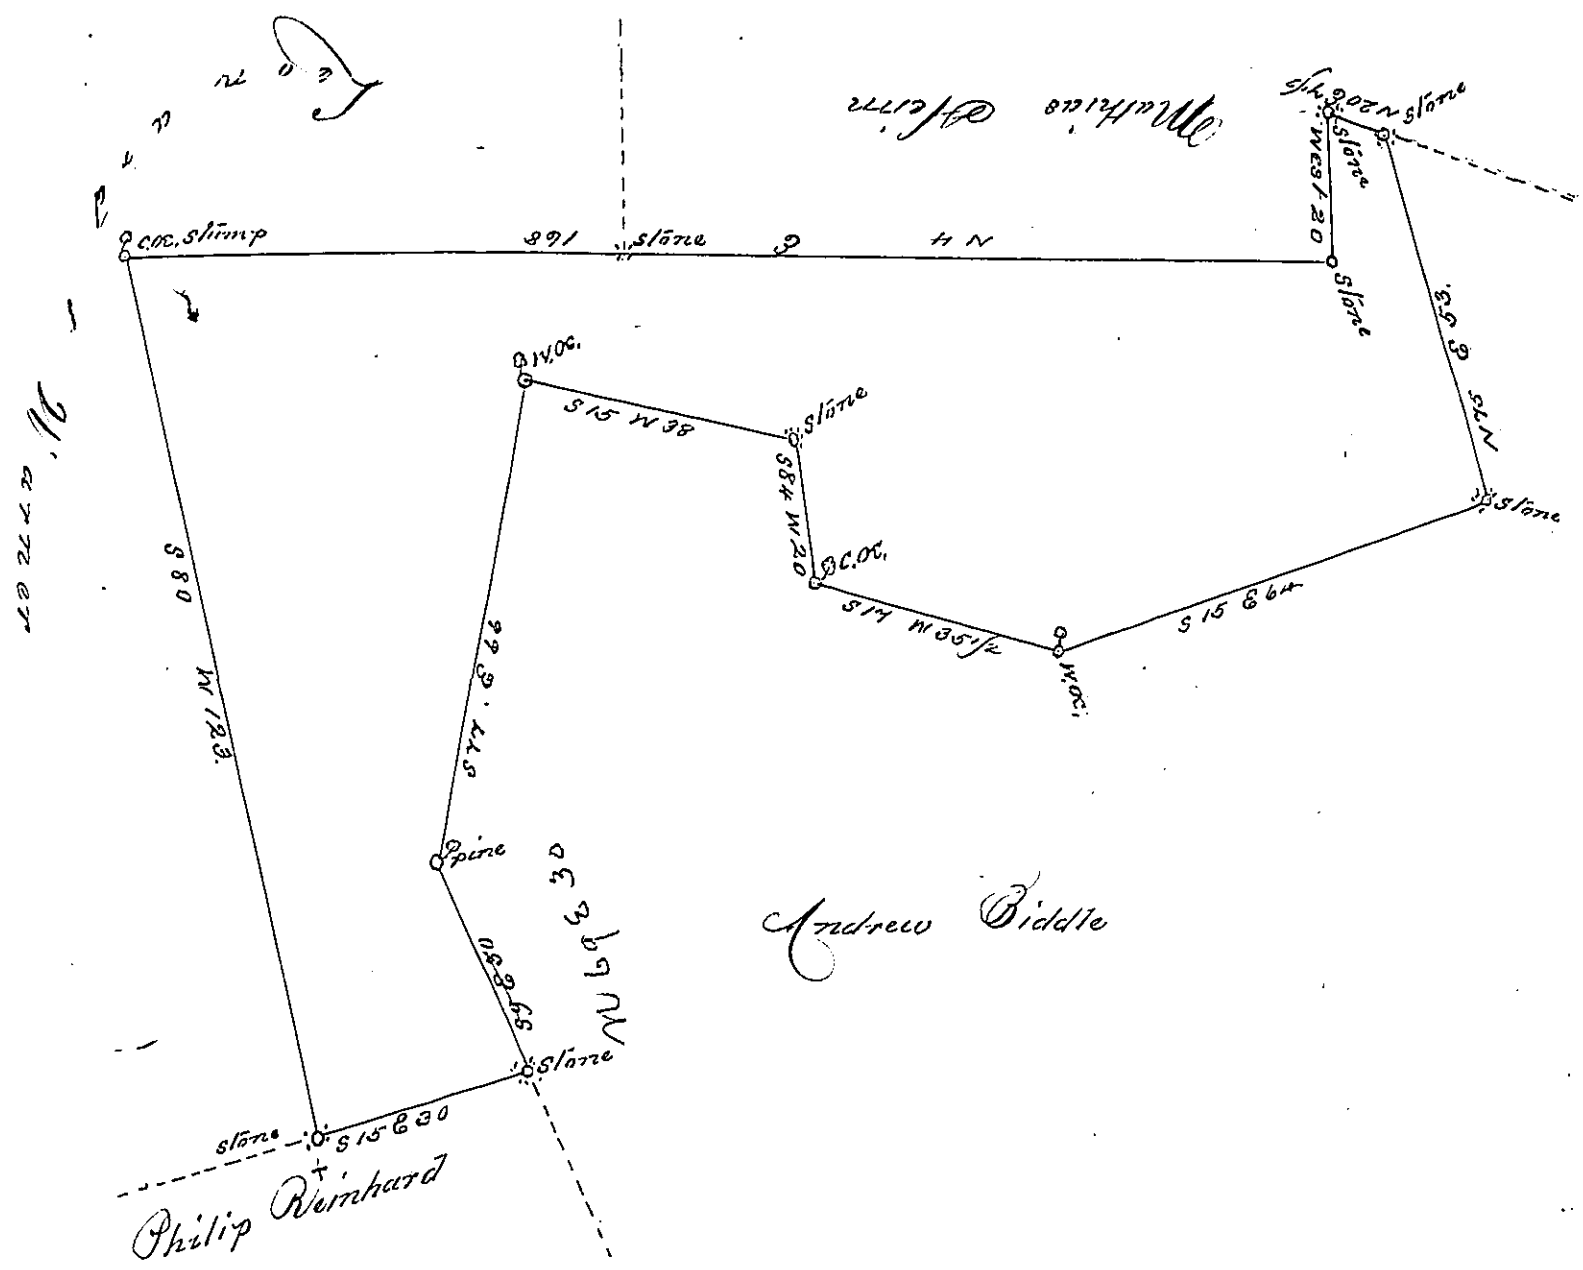

In pursuance of a Warrant Dated the 1st Day of March Anno Domini 1794 Surveyed on the 10th day of May Anno Domini 1797 unto Paul Brickley the Above Described Tract of Land. Situate in Manheim Township Berks County Containing 54 as. 29 and the Allowance of six p. Cent for Roads &c

To Daniel Brodhead Esquire Surveyor Genl. of Pennsylvania

Geo. Eckert. Junr. D.S.

IN TESTIMONY that the above is a copy of the original remaining on file in the Department of Internal Affairs of Pennsylvania, made conformably to an Act of Assembly approved the 16th day of February, 1833, I have hereunto set my Hand and caused the Seal of said Department to be affixed at Harrisburg, this

Ninth day of April 1891

Thos. J. Stewart

Secretary of Internal Affairs