(see c. 225. 67)

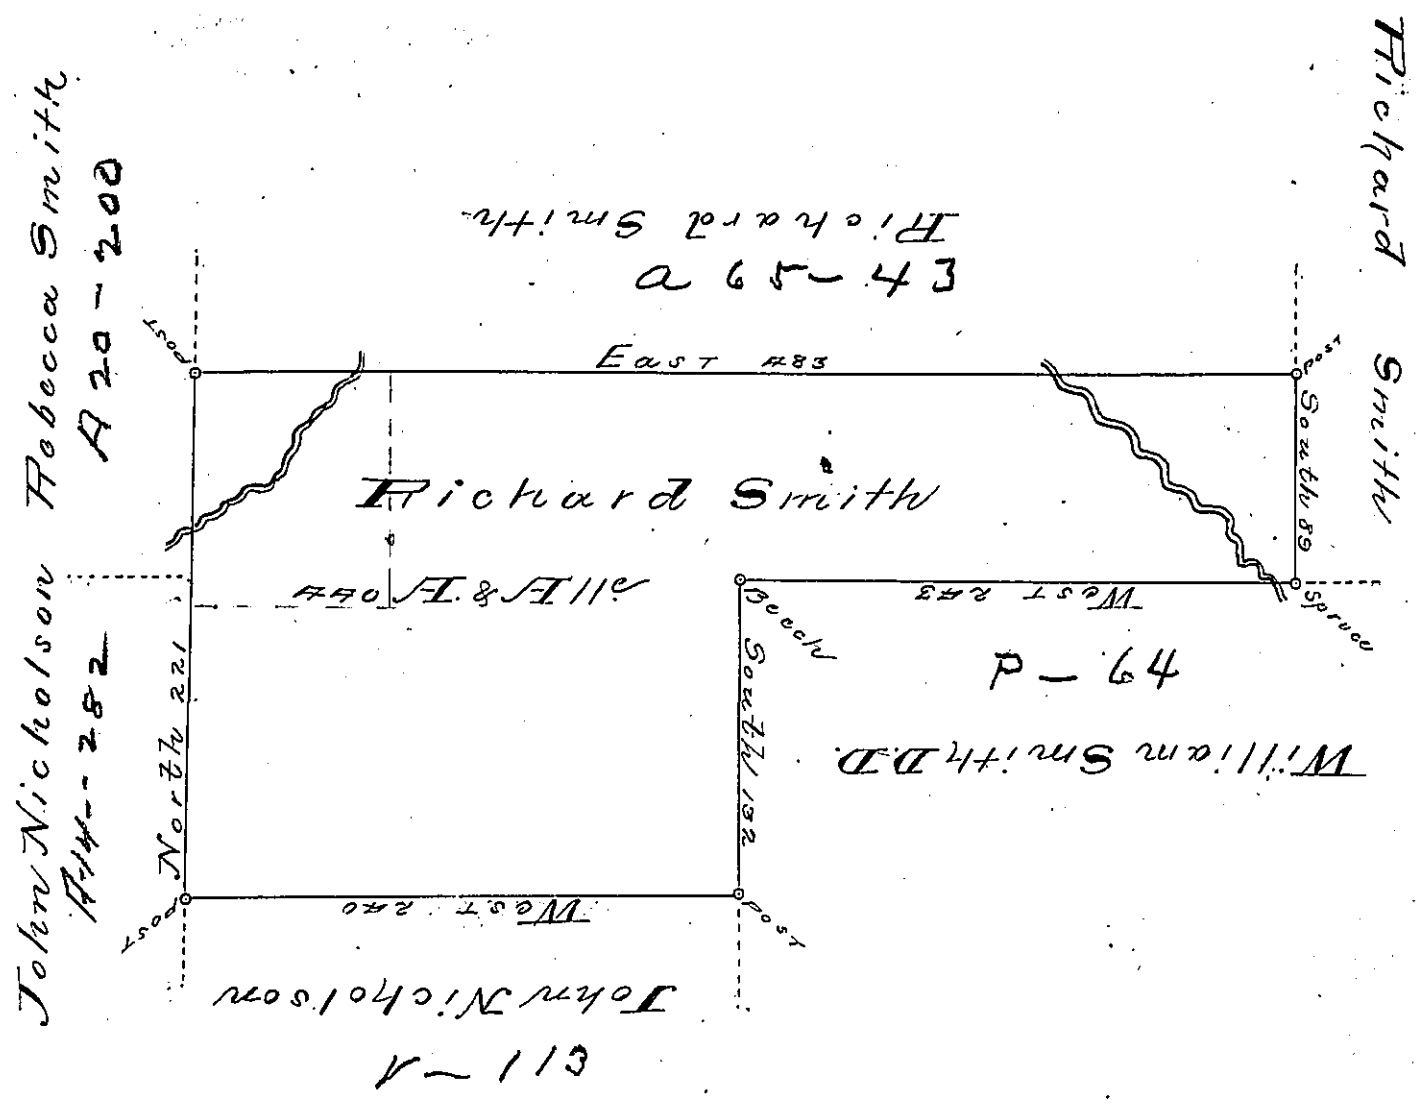

Situated on the Laurel run of the South fork of little Conemaugh - in ~~Conemaugh~~ Cambria Township Cambria County And Surveyed the day of June 1794. by George Woods Junr Deputy Surveyor.
In pursuance of a Warrent dated the 15th day of March 1794. - Examined the 23d day of June 1808.

Samuel Cochran Esqr. Surveyor General } William O'Keeffe D.S.

IN TESTIMONY that the above is a copy of the original remaining on file in the Department of Internal Affairs of Pennsylvania, made conformably to an Act of Assembly approved the 16th day of February, 1833, I have hereunto set my Hand and caused the Seal of said Department to be affixed at Harrisburg, this — ninth — *day of* — September — *1892.*

Thos. J. Stewart
Secretary of Internal Affairs