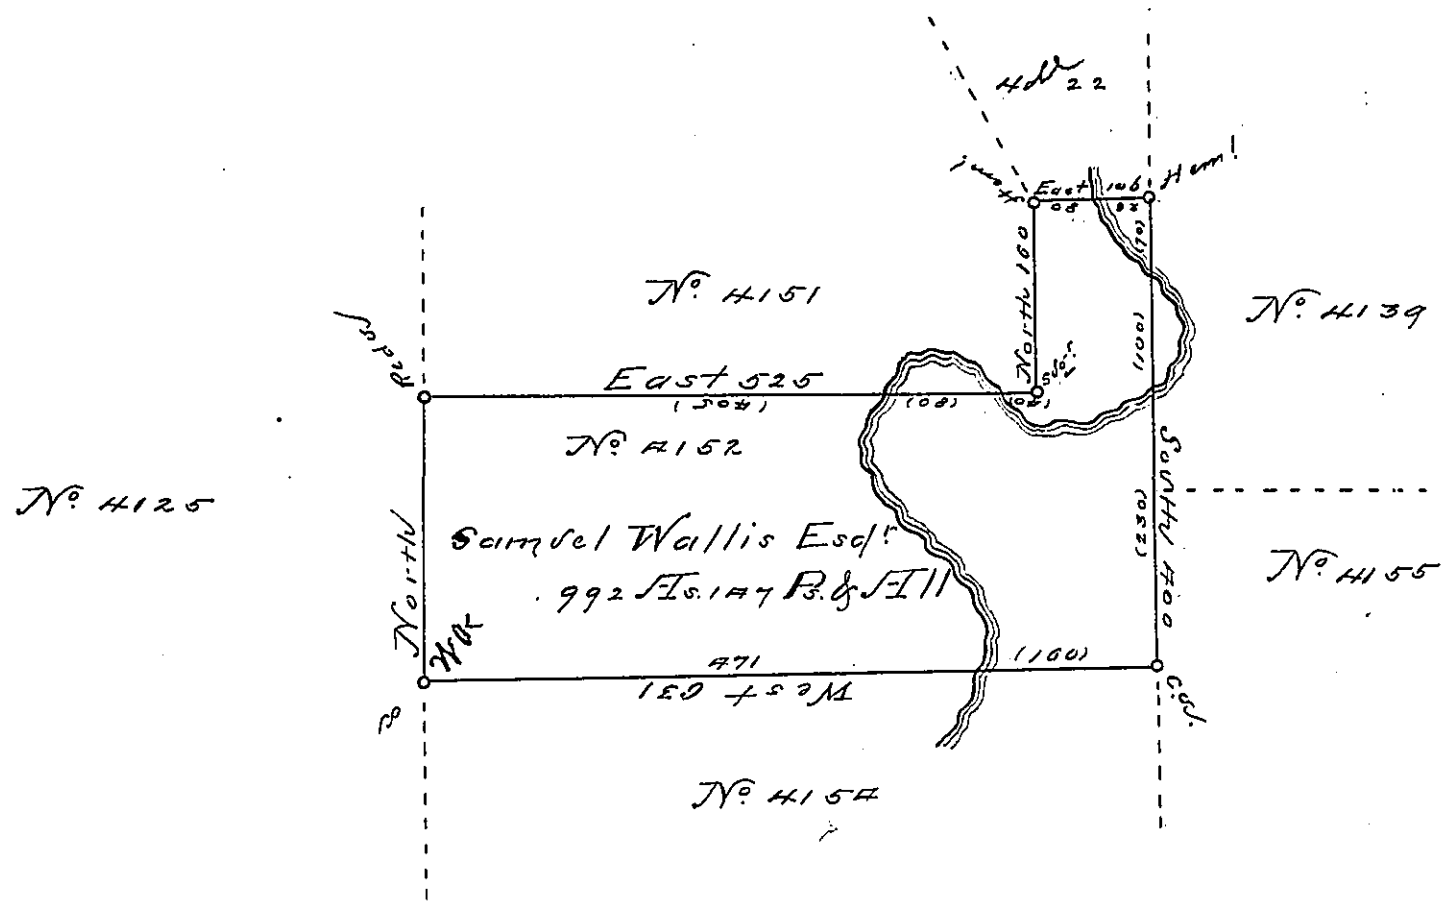

Impurmance of a Warrant to Samuel Wallis Esq. No. 4152 dated the 2d. day of October 1793, and a decree of the board of property of the 18th September 1812 and the order of the Surveyor General thereon founded to me directed

Resurveyed on the 4th of November 1812 the above described tract of land containing nine hundred and ninety two acres and one hundred and forty seven perches and the allowance of six per centum

Situate on the waters of the Sinemahoning in the late Purchase Lycoming County Dunstable township

To

Andrew Porter Esquire Surveyor General } Wm Wilson D.S.

IN TESTIMONY that the above is a copy of the original remaining on file in the Department of Internal Affairs of Pennsylvania, made conformably to an Act of Assembly approved the 16th day of February, 1833, I have hereunto set my Hand and caused the Seal of said Department to be affixed at Harrisburg, this —twentieth— *day of* —February— *1895.*

Isaac B. Brown

Secretary of Internal Affairs.