ERIE COUNTY

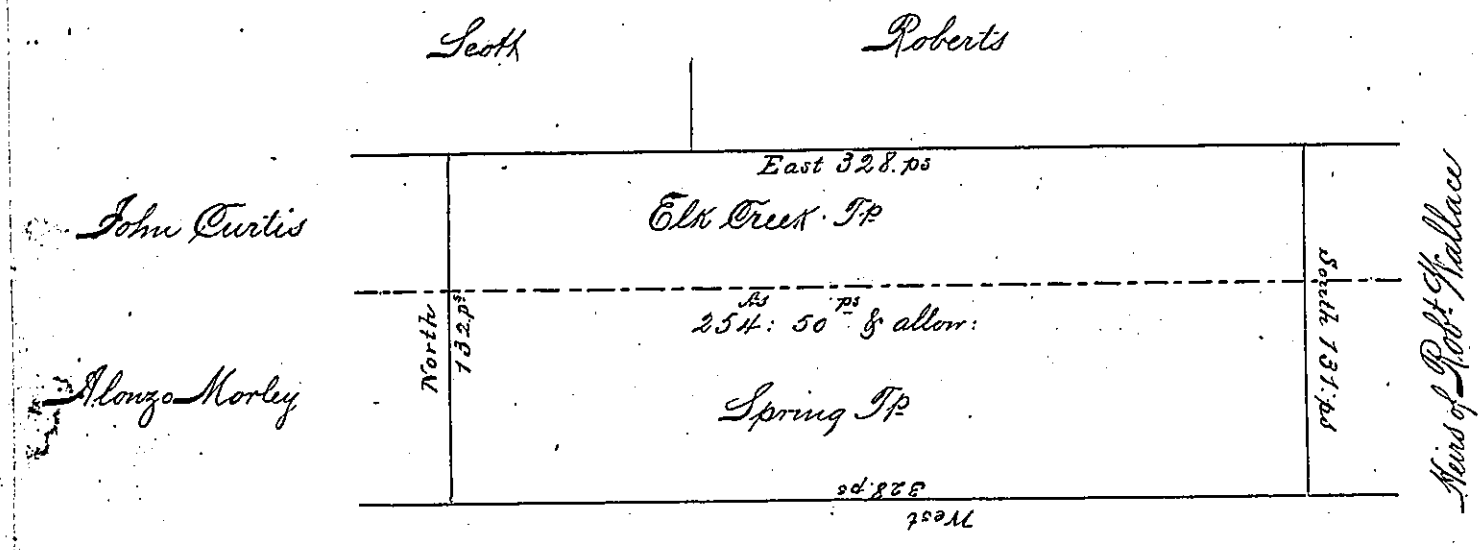

CRAWFORD Co.

Thews Lands

A Draught of a Tract of land situate in the Township of Elk-Creek, Erie County and Spring Township Crawford County, on the waters of Conneaut Creek - Surveyed for Oliver C. Joslin by Virtue of his Warrants dated the 17th day of March and the 14th day of August obliterated

Containing two hundred and fifty four Acres and fifty perches of land with an allowance of 6 per cent for Roads &c

Entered in County Book this 30th day of Aug. 1848

I John N. Millar Deputy Surveyor of the County of Erie do certify that the above is a true copy of the Survey and descriptions thereof as noted in the Survey Book of Erie County kept by me

The above described land is unimproved. it has not been Surveyed for. nor is it claimed by any other person

Witness my Official Signature at Erie this 28th day of September A.D. 1848

Hon. John Laporte
Surveyor General

John N. Millar
D.S

N.B. Enclosed are two five dollar bills to pay for the Patent - The Patent can be forwarded to me for Joslin J.N.M.

IN TESTIMONY that the above is a copy of the original remaining on file in the Department of Internal Affairs of Pennsylvania, made conformably to an Act of Assembly approved the 16th day of February, 1833. I have hereunto set my Hand and caused the Seal of said Department to be affixed at Harrisburg, this

First day of *October* 189 5.

James W. Latta

Secretary of Internal Affairs.