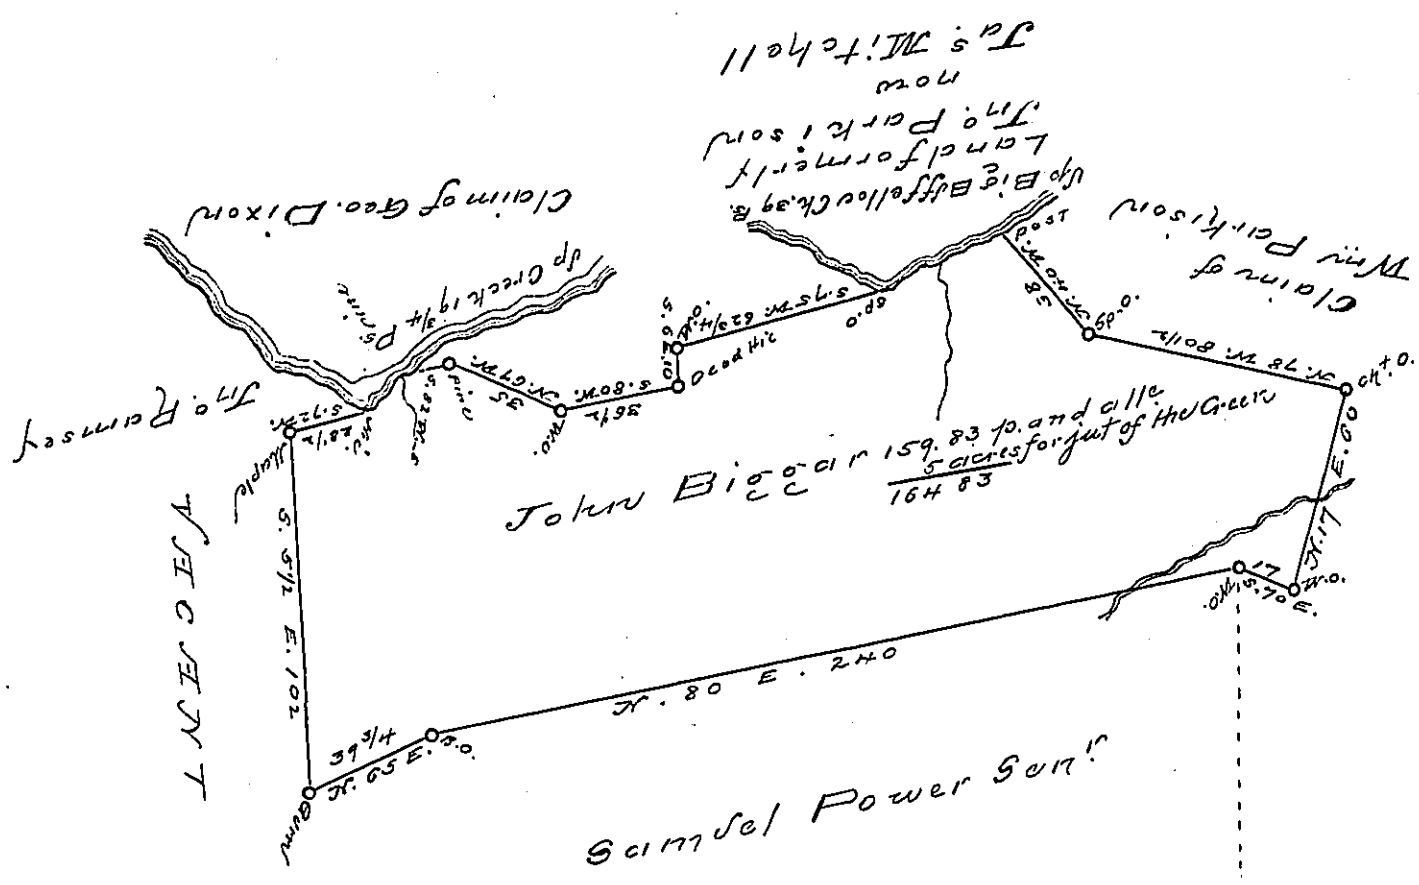

The Draught of a tract of Land Situate in Ryr Township Cumberland County containing one hundred & sixty four acres 83 perches & allowance the original of which has been Delivered over to me by my predecessor Saml. Lyon Esquire as an office paper and appears to have been Surveyed June 30th 1774 on an Order granted to John Biggar Dated August 17th 1769 No 4305

Certified the 8th Day of Feby 1804

To
Saml Cochran Esq.
Surveyor Genl of Pennsyla.

Wm Ramsey
D.S.

IN TESTIMONY that the above is a copy of the original remaining on file in the Department of Internal Affairs of Pennsylvania, made conformably to an Act of Assembly approved the 16th day of February, 1833, I have hereunto set my Hand and caused the Seal of said Department to be affixed at Harrisburg, this sixth *day of* August *1895.*

James W. Latta
Secretary of Internal Affairs.