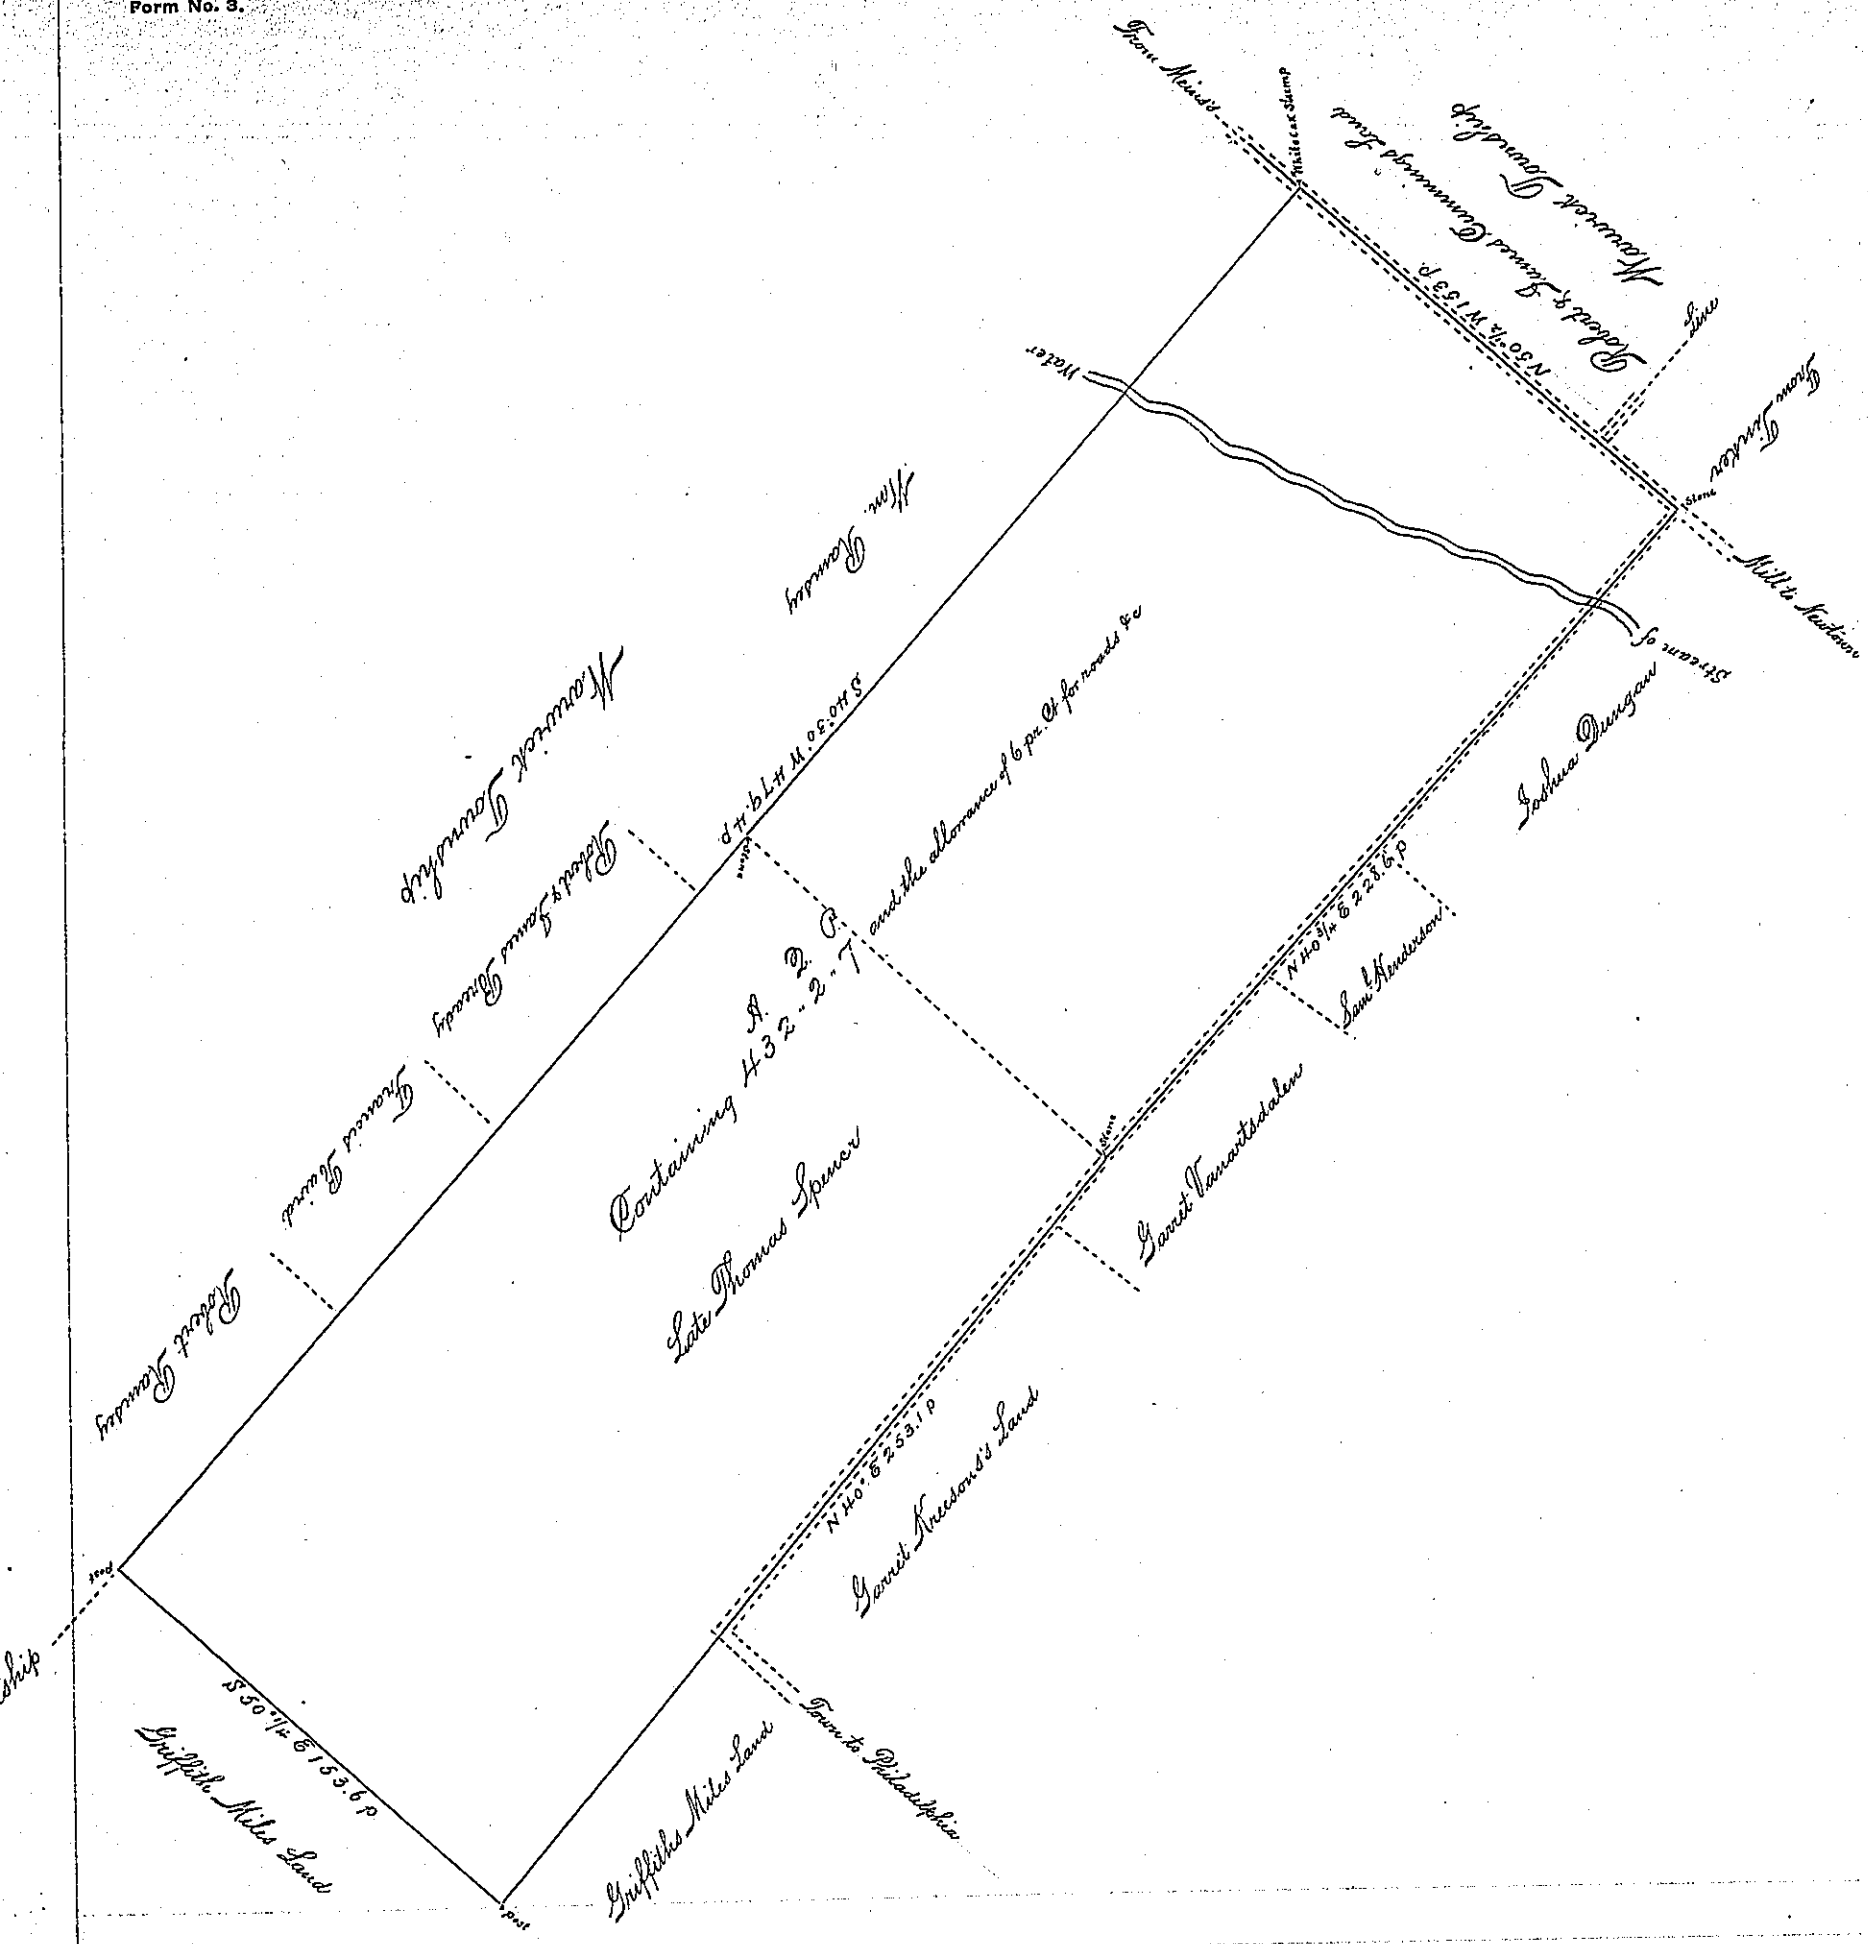

A Draught of a Tract of four hundred thirty two acres one half acre and seven perches of Land and the allowance of six per ct. for roads &c situate in Northampton Township Bucks County it being a Tract Surveyed in pursuance of a Warrant, dated the 24th 7th mo. 1684. for four hundred acres, to George Willard, but no return of the Survey thereof having been made into the Office of the Surveyor General it is now re surveyed at the request of the Proprietors of the North East end of the Tract By

p. Wm Stokes D.S.

Jacob Spangler
Surveyor General
Penna.

IN TESTIMONY that the above is a copy of the original remaining on file in the Department of Internal Affairs of Pennsylvania, made conformably to an Act of Assembly approved the 16th day of February, 1838, I have hereunto set my Hand and caused the Seal of said Department to be affixed at Harrisburg, this

Second day of March 1897.

James W. Latta
Secretary of Internal Affairs.