See pg. 175

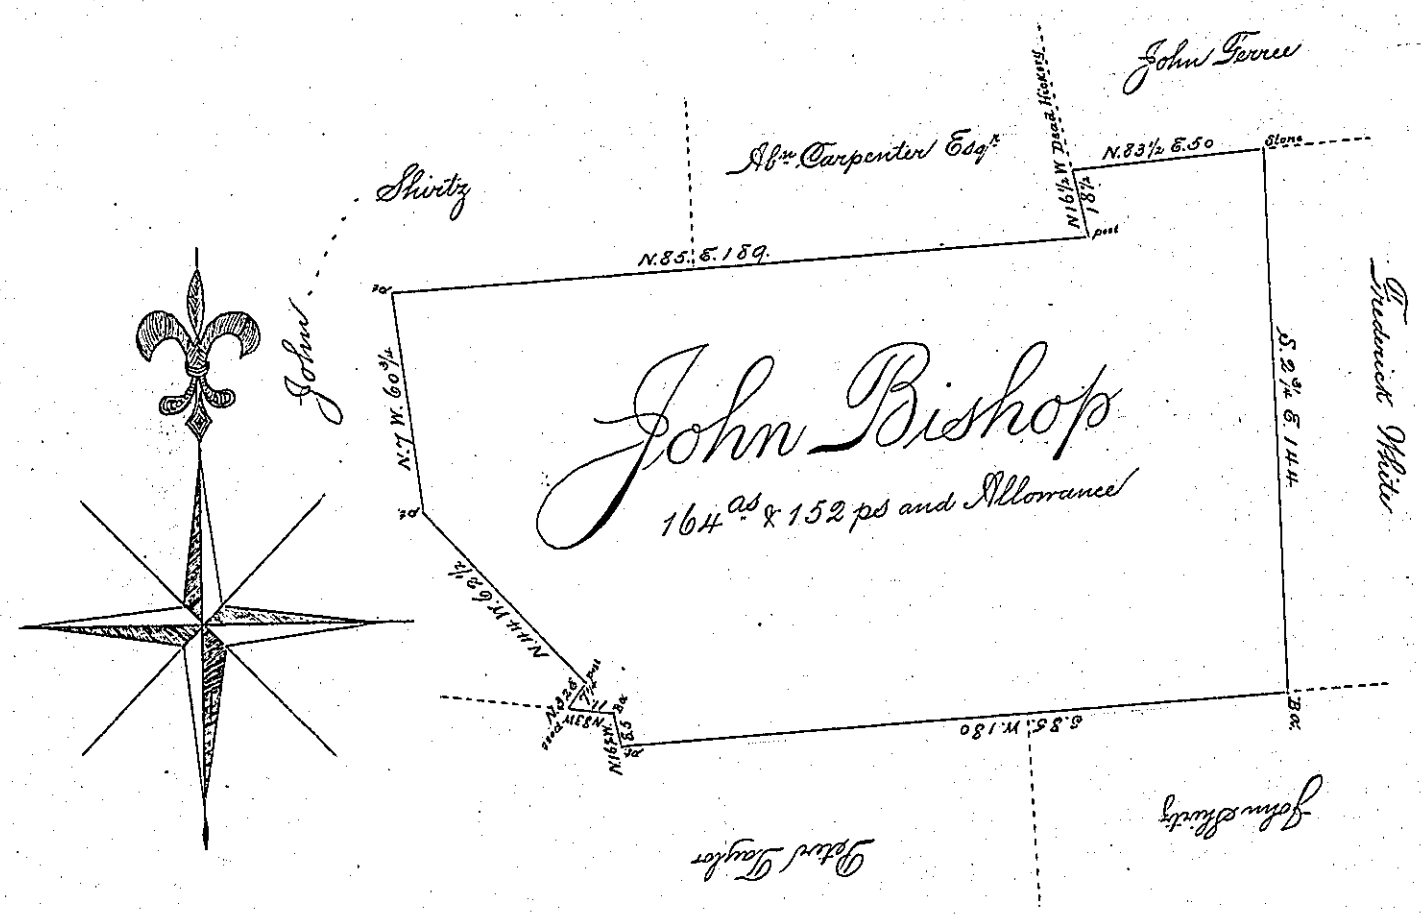

A Draught of a Tract of Land Situate in Strasburg Township Lancaster County Containing 164 as & 152 ps and the usual Allowance of Six pr Cent for Roads &c Surveyed the 28th Day of January A.D. 1802 for John Bishop By Virtue of a Warrant Dated the 11th Day of May A.D. 1737.

pr. Fr. Ream D.S.

Saml Ensminger D.S.

To Samuel Cochran Esq.
Surveyor General

IN TESTIMONY that the above is a copy of the original remaining on file in the Department of Internal Affairs of Pennsylvania, made conformably to an Act of Assembly approved the 16th day of February, 1833, I have hereunto set my Hand and caused the Seal of said Department to be affixed at Harrisburg, this Fourth *day of* January *1898.*

James S. Wurts
Secretary of Internal Affairs.