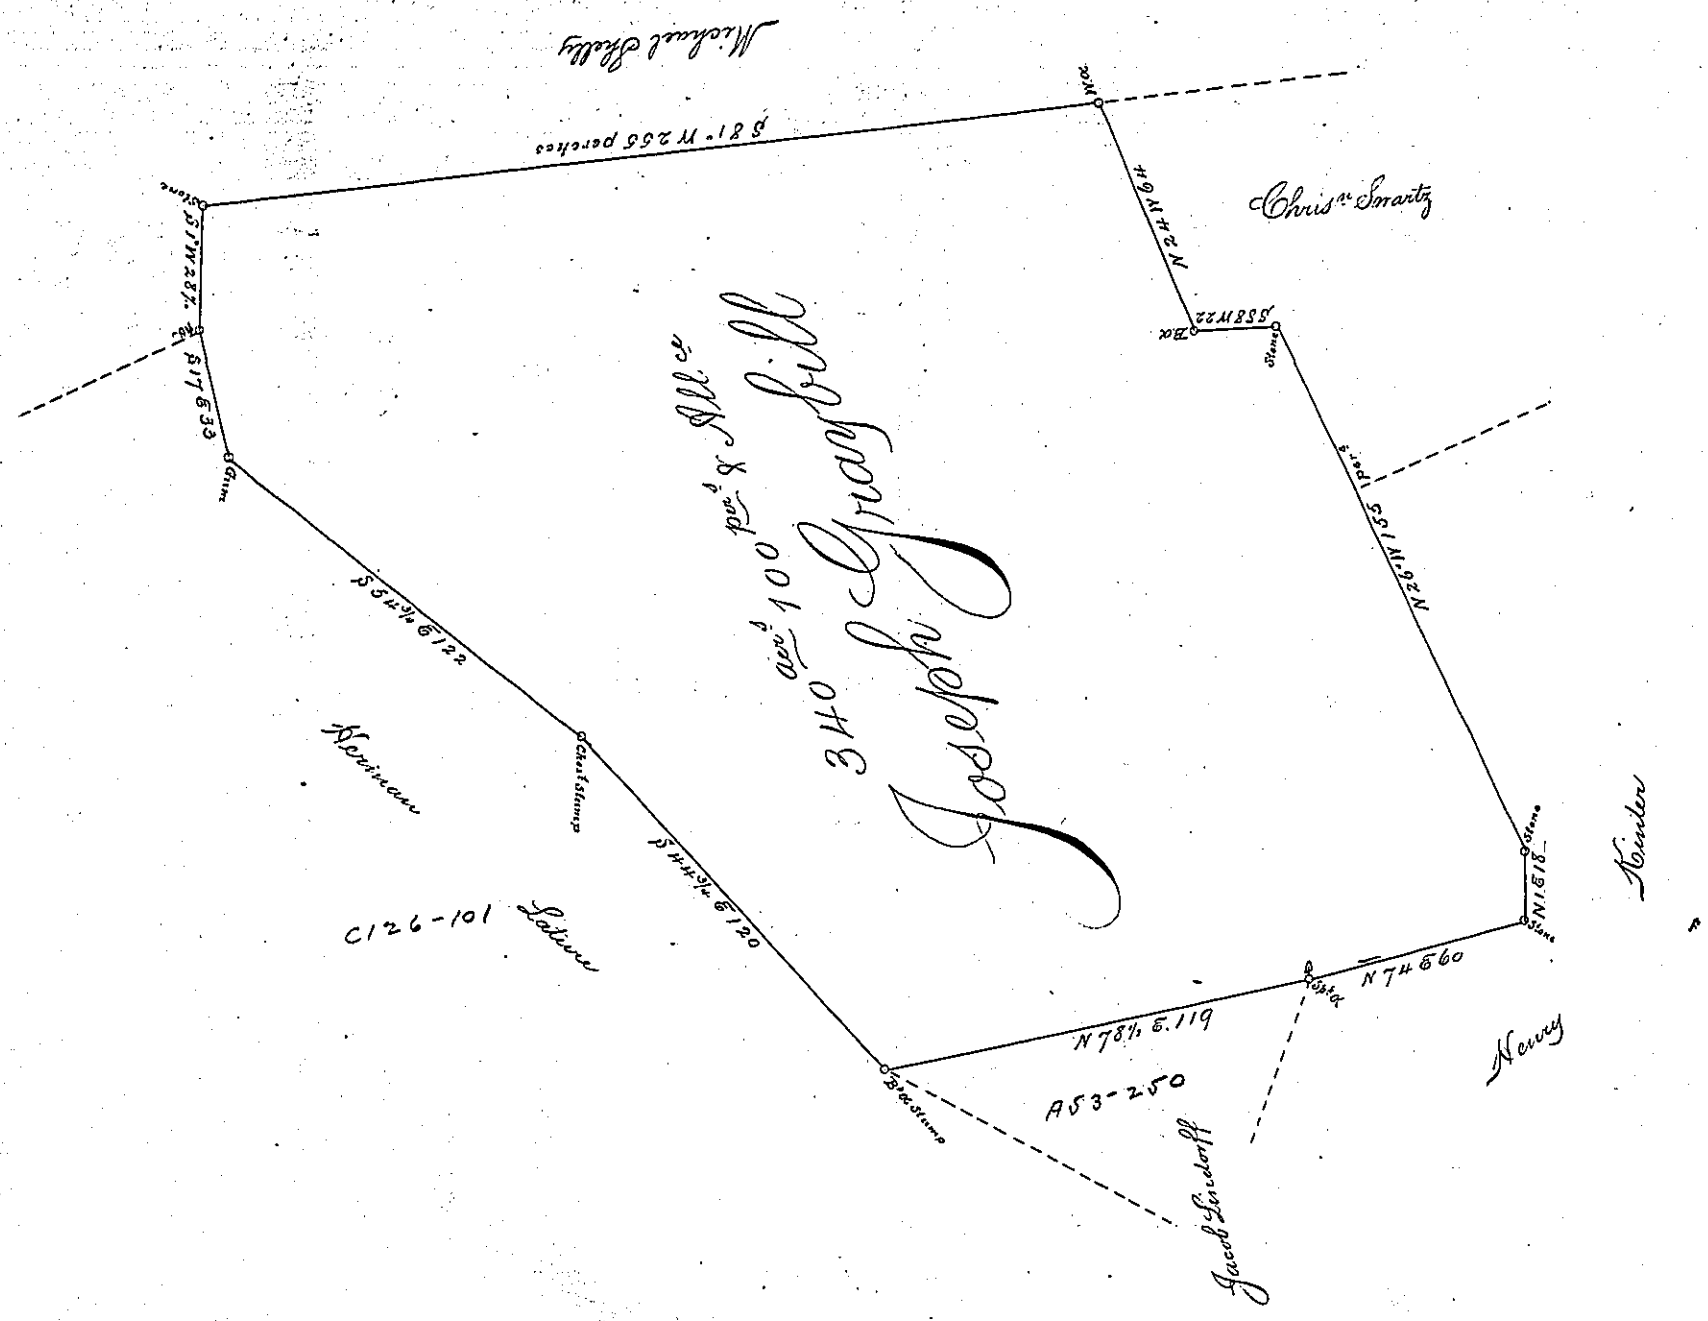

A Draught of a Tract of Land Situate in Mount joy Township (formerly a part of Donegal) Lancaster County Containing Three Hundred forty Acres one hundred perch^s & Allow^ce of Six Acres p^r Cent for Roads &c. Surveyed by Virtue of a Warrant dated the tenth Day of May 1711 Granted to Joseph Graybill August 16th A^no D^no 1811.

Surveyed by John Thomas for
Jacob Wibohman D.S.

To Andrew Porter Esqr
Survey^r Genl of Pennsyl^a

IN TESTIMONY that the above is a copy of the original remaining on file in the Department of Internal Affairs of Pennsylvania, made conformably to an Act of Assembly approved the 16th day of February, 1838, I have hereunto set my Hand and caused the Seal of said Department to be affixed at Harrisburg, this fifth *day of* July *189*8.

James W. Latta
Secretary of Internal Affairs.