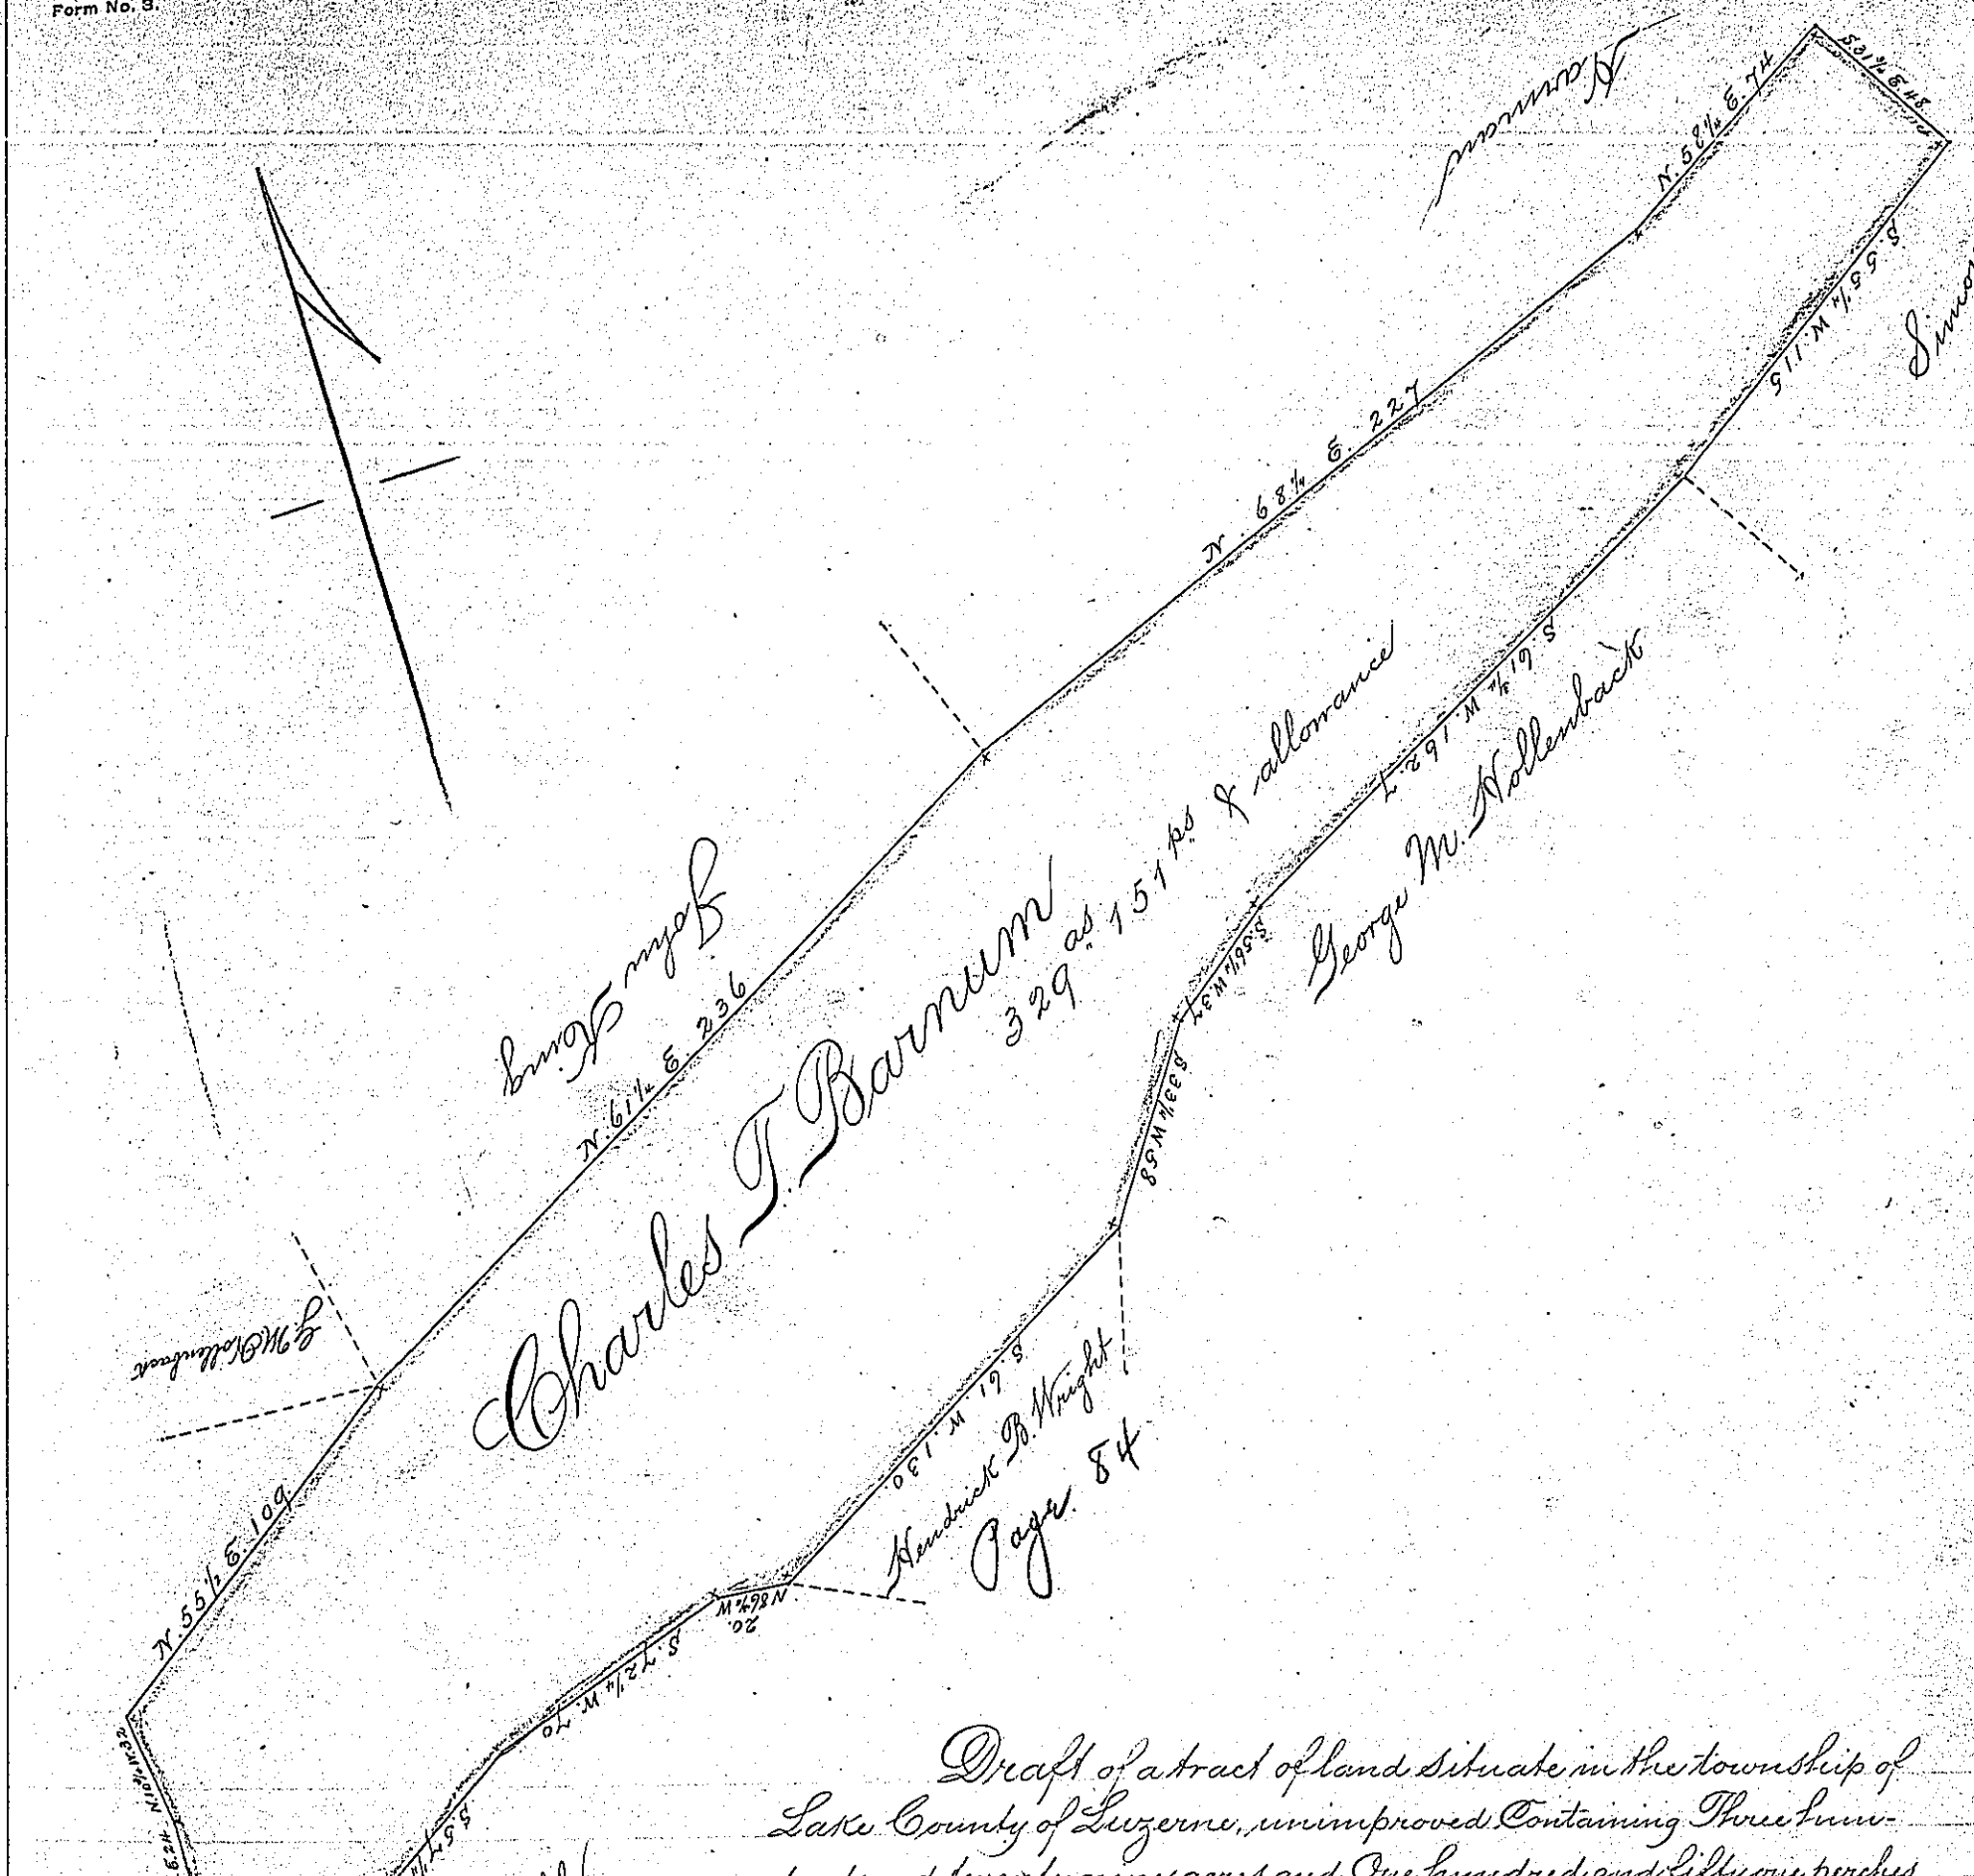


Draft of a tract of land Situate in the township of Lake County of Luzerne, unimproved Containing Three hundred and twenty nine acres and One hundred and fifty one perches and allowance, adjoining lands Surveyed to Jesse Fell. George M. Hollenback, John King, Simon Harman, other lands of George M. Hollenback and Hendrick B. Wright

Surveyed the above described tract of land to Charles T. Barnum, on the 3d day of November 1870. in pursuance of his Warrant dated the 13th day of October 1870.

W. W. Stendevant
Deputy Surveyor

To Hon. J. M. Campbell
Surveyor Genl.

I approve of the above Survey

Patrick J. Blewitt
Co. Surveyor

*IN TESTIMONY that the above is a copy of the original remaining on file in the Department of Internal Affairs of Pennsylvania, made conformably to an Act of Assembly approved the 16th day of February, 1833, I have hereunto set my Hand and caused the Seal of said Department to be affixed at Harrisburg, this*

Seventh day of August 1900

James W. Latta
*Secretary of Internal Affairs.*