Form No. 3.

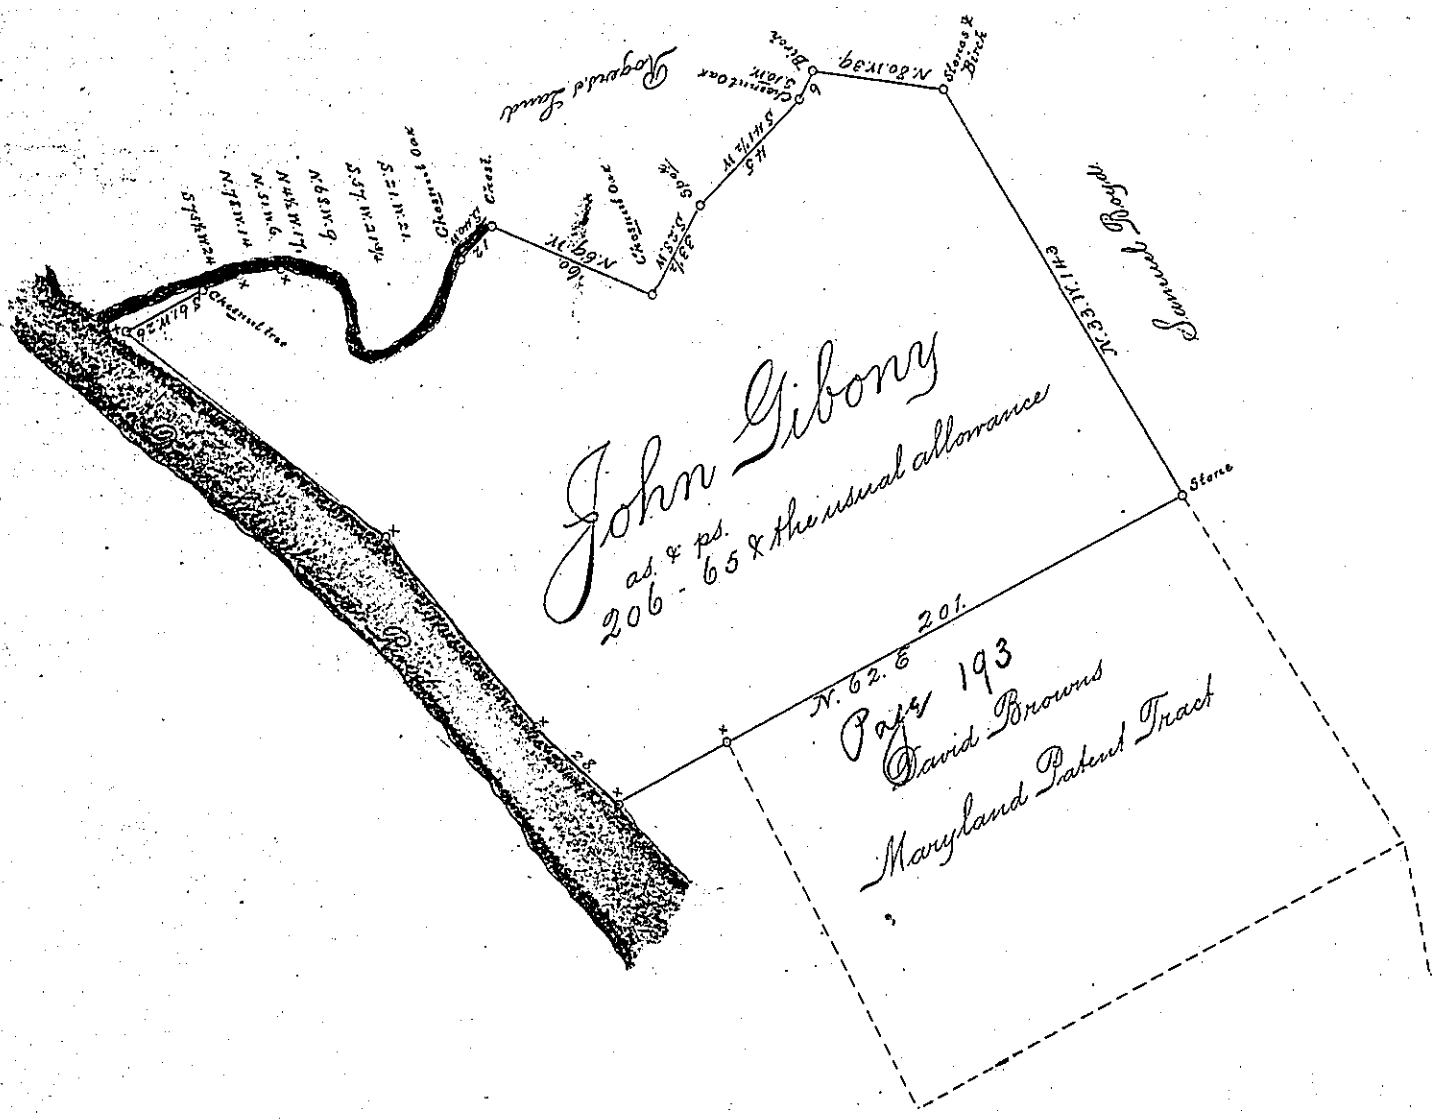

A Draught of a Tract of Land Situate in Drumore Township in the County of Lancaster Containing two hundred and Six Acres and Sixty five perches and the usual Allowance of Six p Cent for Roads & being part of two hundred & fifty eight acres &c Surveyed in pursuance of a Warrant bearing date the 13th of February A.D. 1750. Granted unto John Gibony. Returned the 29th of August A.D. 1809 for David Brown

pr Jacob Hibshman D.S.

To Andrew Porter Esqr. }
Surveyor General }

IN TESTIMONY that the above is a copy of the original remaining on file in the Department of Internal Affairs of Pennsylvania, made conformably to an Act of Assembly approved the 16th day of February, 1833, I have hereunto set my Hand and caused the Seal of said Department to be affixed at Harrisburg, this first *day of* May 1900.

James W. Latta
Secretary of Internal Affairs.