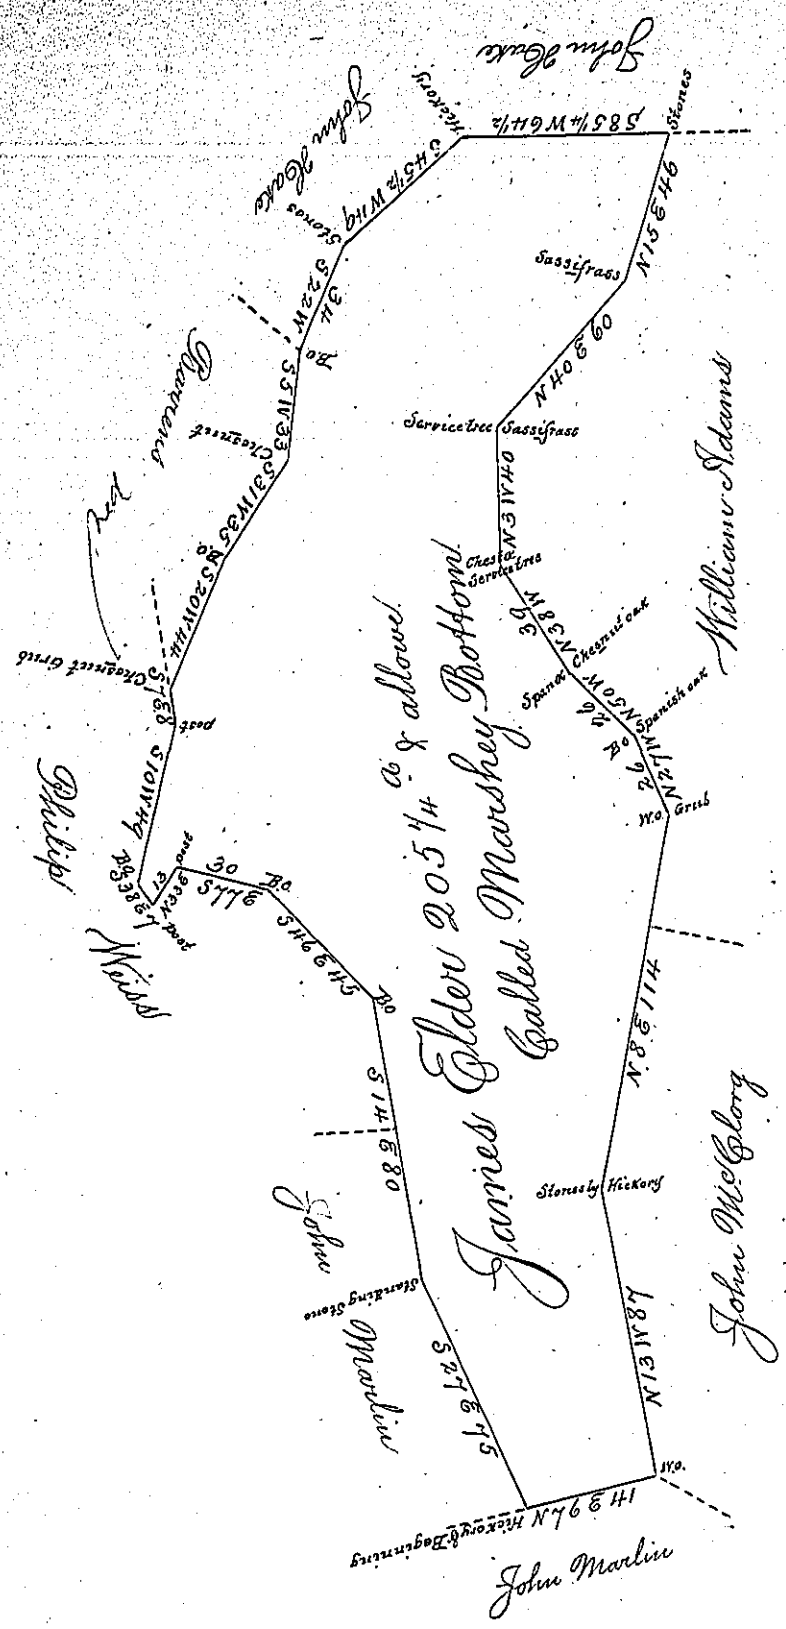

A Draught of a Tract of Land Situate in Chancefford Township in the County of York Surveyed the 27th day of the 5th Month 1794 to James Elder in pursuance of a Warrant Dated the 17th day of January 1794 Containing Two Hundred and five acres & a Quarter and allowance of six Acres p cent for Roads (Surveyed by Wm Kersey but not returned) and on receiving a Certificate from the adjoining Neighbors that there was no Dispute on any of the lines I have therefore Copied & returned the same as is above Described

p John Forsyth D.S.

To Daniel Brodhead Esq. Surv. General

IN TESTIMONY that the above is a copy of the original remaining on file in the Department of Internal Affairs of Pennsylvania, made conformably to an Act of Assembly approved the 16th day of February, 1833, I have hereunto set my Hand and caused the Seal of said Department to be affixed at Harrisburg, this

Third day of February 1903.

James W. Latta
Secretary of Internal Affairs.