Form No. 3.

69

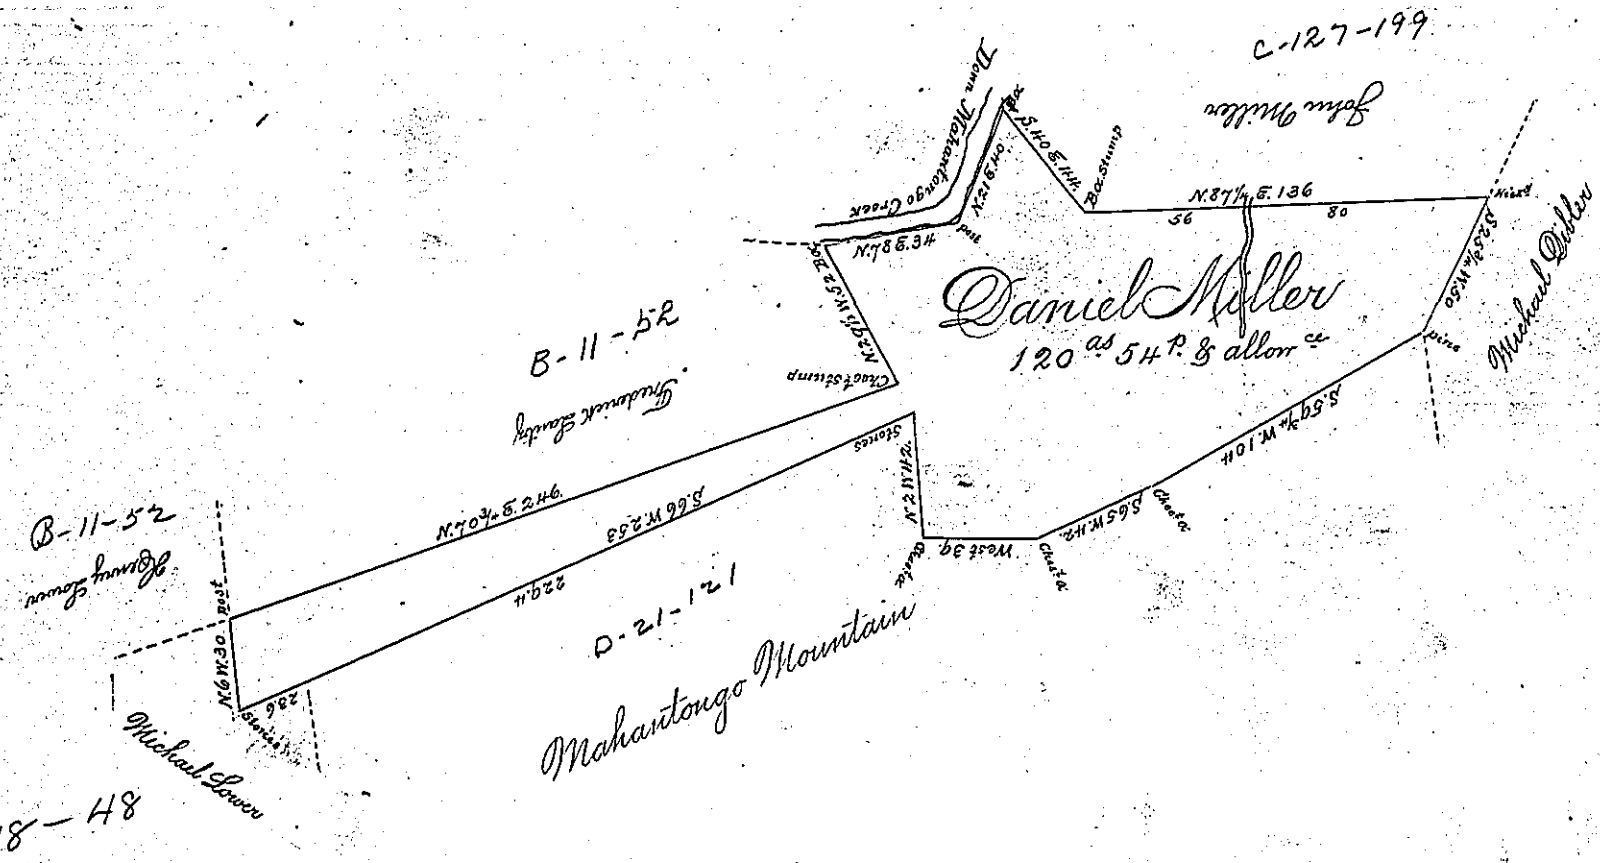

Surveyed for Daniel Miller on the 11th of October 1811. The above described Tract of Land Containing one hundred and twenty acres fifty four perches & the allowance of six p Ct. by Virtue of his Warrant dated the 31st of August 1811. Situate in Upper Paxton Township Dauphin County

John McKee D.S.

Andrew Porter, Esqr.
Surveyor General

N.B. There is a small Cabbin on this Tract with a Bed in it but no actual resident thereon

IN TESTIMONY that the above is a copy of the original remaining on file in the Department of Internal Affairs of Pennsylvania, made conformably to an Act of Assembly approved the 16th day of February, 1833, I have hereunto set my Hand and caused the Seal of said Department to be affixed at Harrisburg, this

5th day of *May* 1890.

Secretary of Internal Affairs.