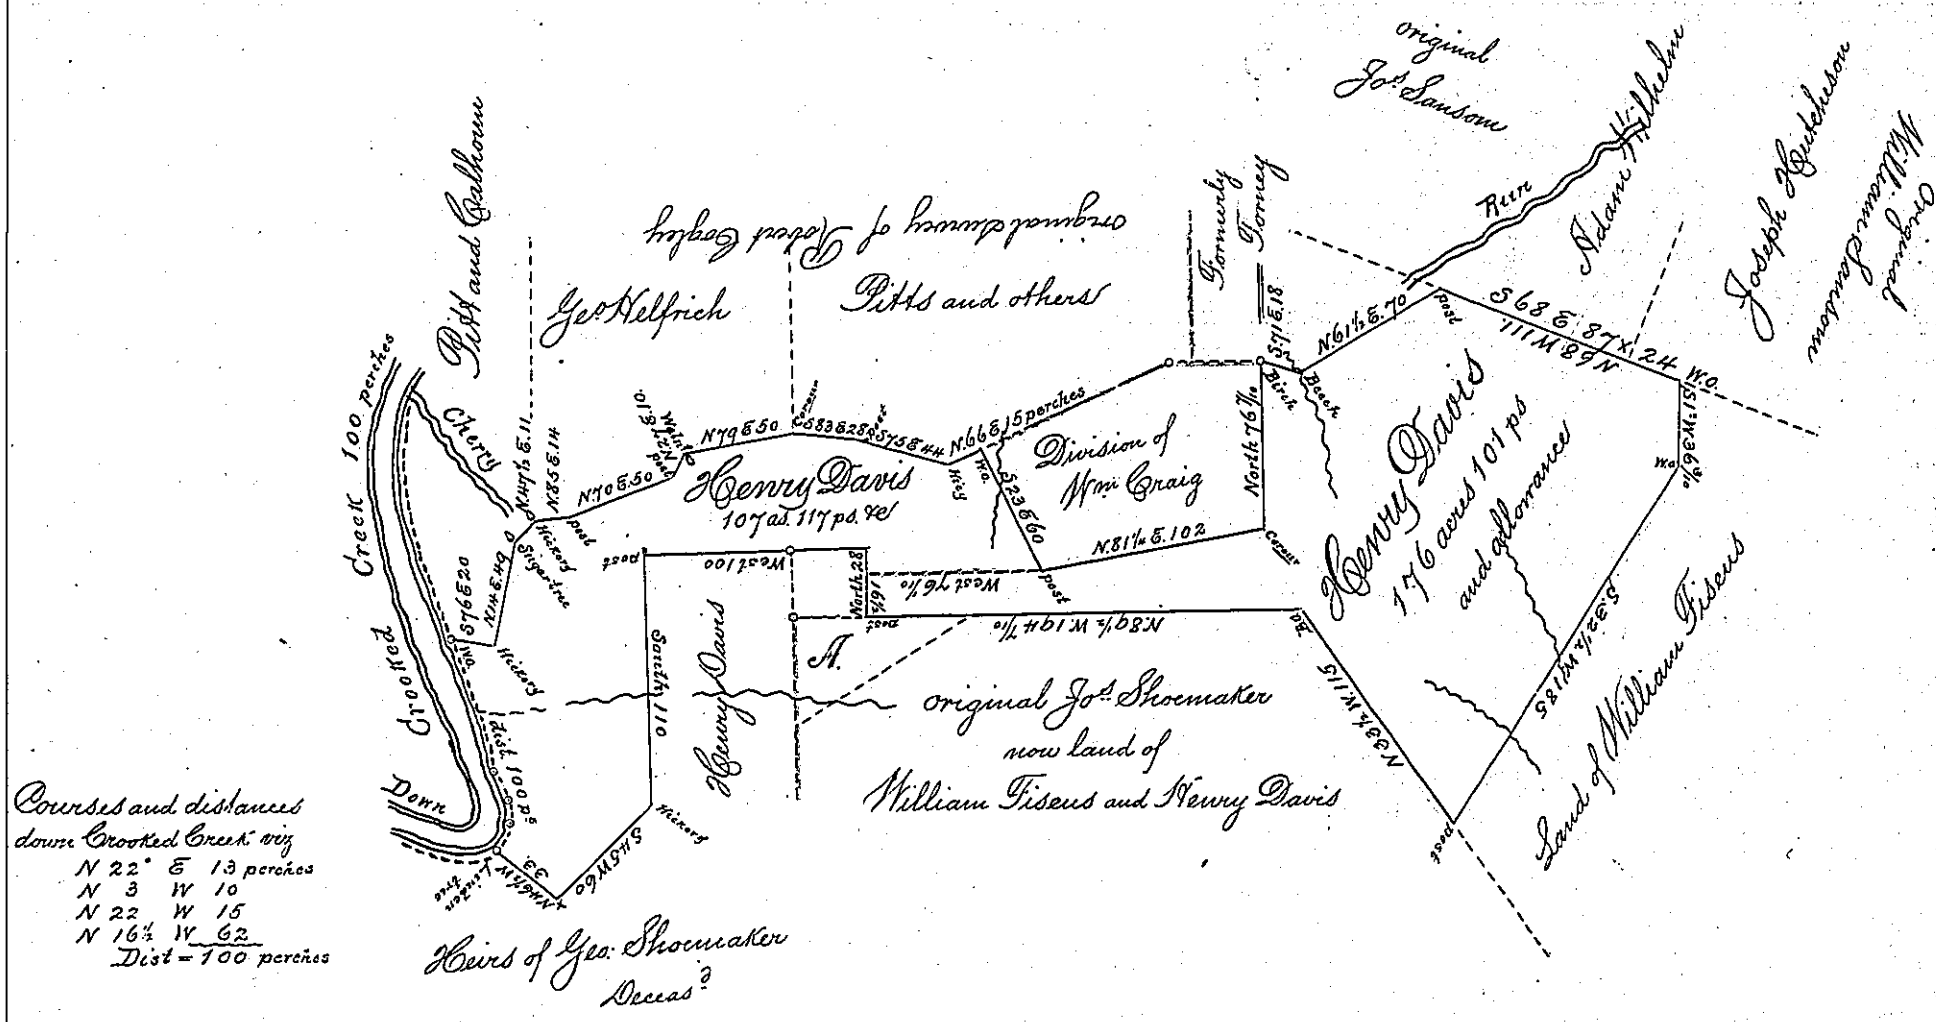

In pursuance of two Warrants granted to Henry Davis, the above represented tract of land was Surveyed to the same at sundry times containing two hundred and eighty four acres fifty eight perches and the allowance of Six P.r C.t Situate in Plumb Creek Township Armstrong County bounded by Crooked creek, the original survey of Robert Cogley (now lands of Pitt and Calhoun, George Helfrich and heirs of ____ Forney) lands of Adam Wilhelm Joseph Hutchinson William Fiscus, lands of the latter and said Henry Davis and lands of the heirs of George Shoemaker deceas'd - - - The western part containing one hundred and seven acres, one hundred and seventeen perches &c was first Surveyed some time in March A.D. 1830 in pursuance of the warrant of the 13th of Jan.y 1830 and the eastern part was Surveyed on the 9th of Jan.y 1833 in pursuance of the Warrant of the 10th of Dec.r 1832, and contains one hundred and seventy six acres one hundred and one perches and the allowance of Six P.r C.t &c to each, and the yellow coulered dotted lines of the Diagram represents an immaginary divisional line of the two parts of the same farm

Jacob Spangler Esquire
Surveyor Gen.l

R. Richards D.S.

NB. The triangular figure including the letter A represents the boundaries of a piece of land of Henry Davis, formerly a part of Jos. Shoemaker

IN TESTIMONY that the above is a copy of the original remaining on file in the Department of Internal Affairs of Pennsylvania, made conformably to an Act of Assembly approved the 16th day of February, 1833, I have hereunto set my Hand and caused the Seal of said Department to be affixed at Harrisburg, this first *day of* September *1903.*

Secretary of Internal Affairs.