FORM No. 8.

See C-147-137

223

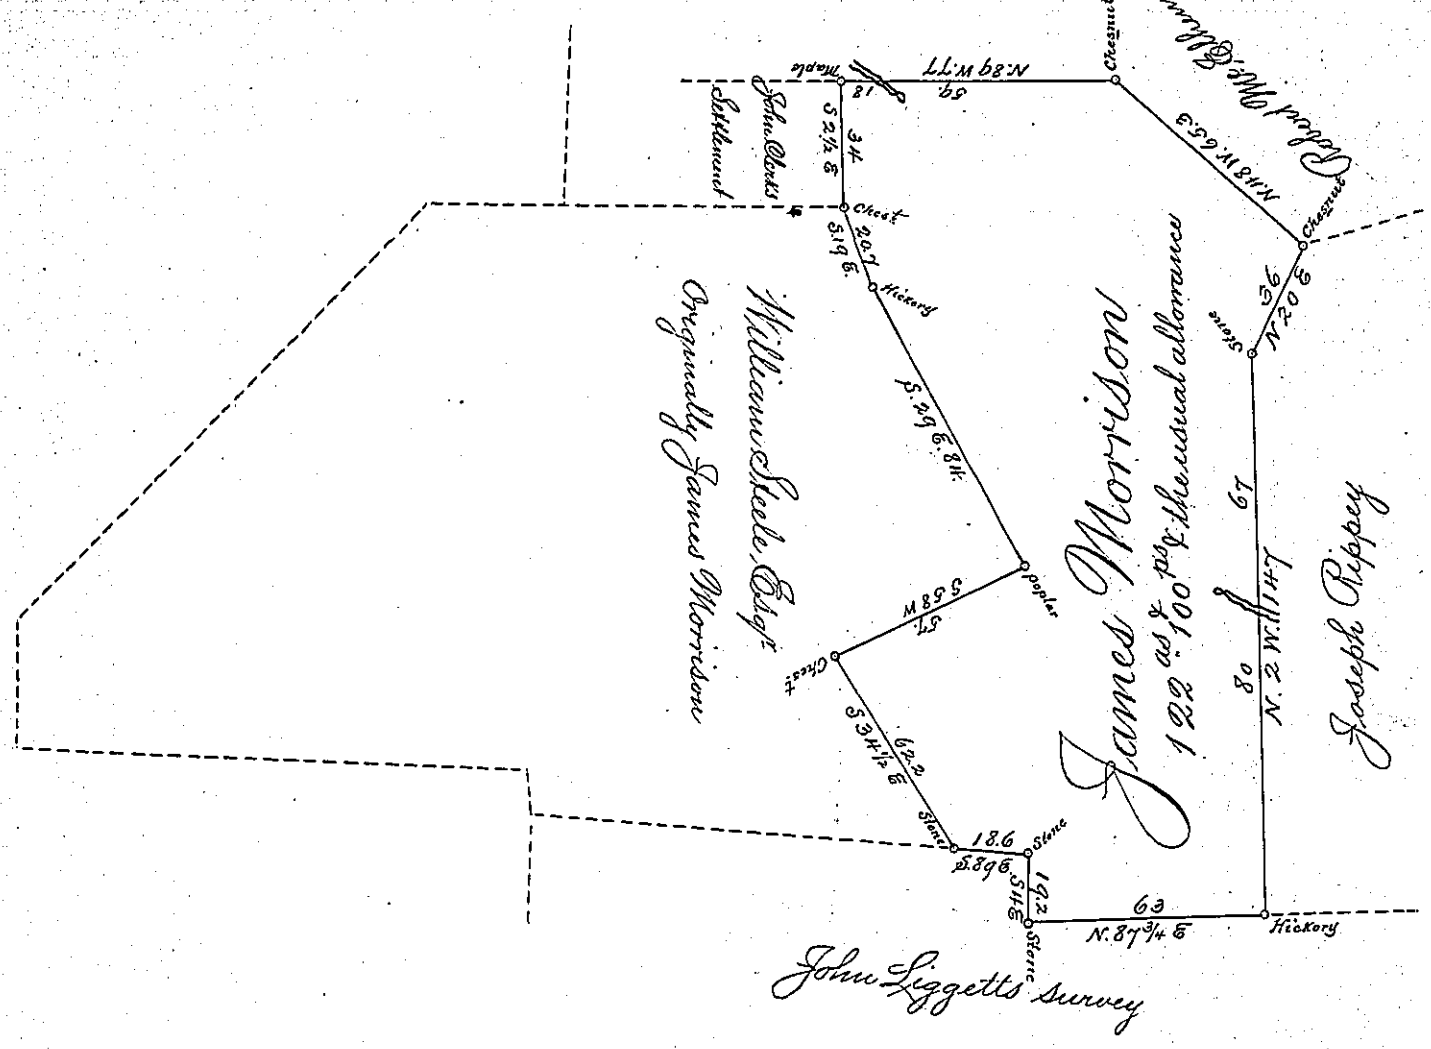

A Draught of a Tract of land Situate in Drumore Township Lancaster County containing one hundred and twenty two acres and one hundred perches and the usual allowance of Six p. Cent for Roads &c It being part of 304 as & the allowance by warrant for 1 part W. Steele Esqr dated the 22nd of March 1747 granted unto James Morrison Surveyed the 19th of March 1813 by James Buchanan by order of

Jacob Hibshman D.S.

To Andrew Porter, Esqr
Surveyor General

IN TESTIMONY that the above is a copy of the original remaining on file in the Department of Internal Affairs of Pennsylvania, made conformably to an Act of Assembly approved the 16th day of February, 1833, I have hereunto set my Hand and caused the Seal of said Department to be affixed at Harrisburg, this

First day of September 1903

Secretary of Internal Affairs.