Form No. 3.

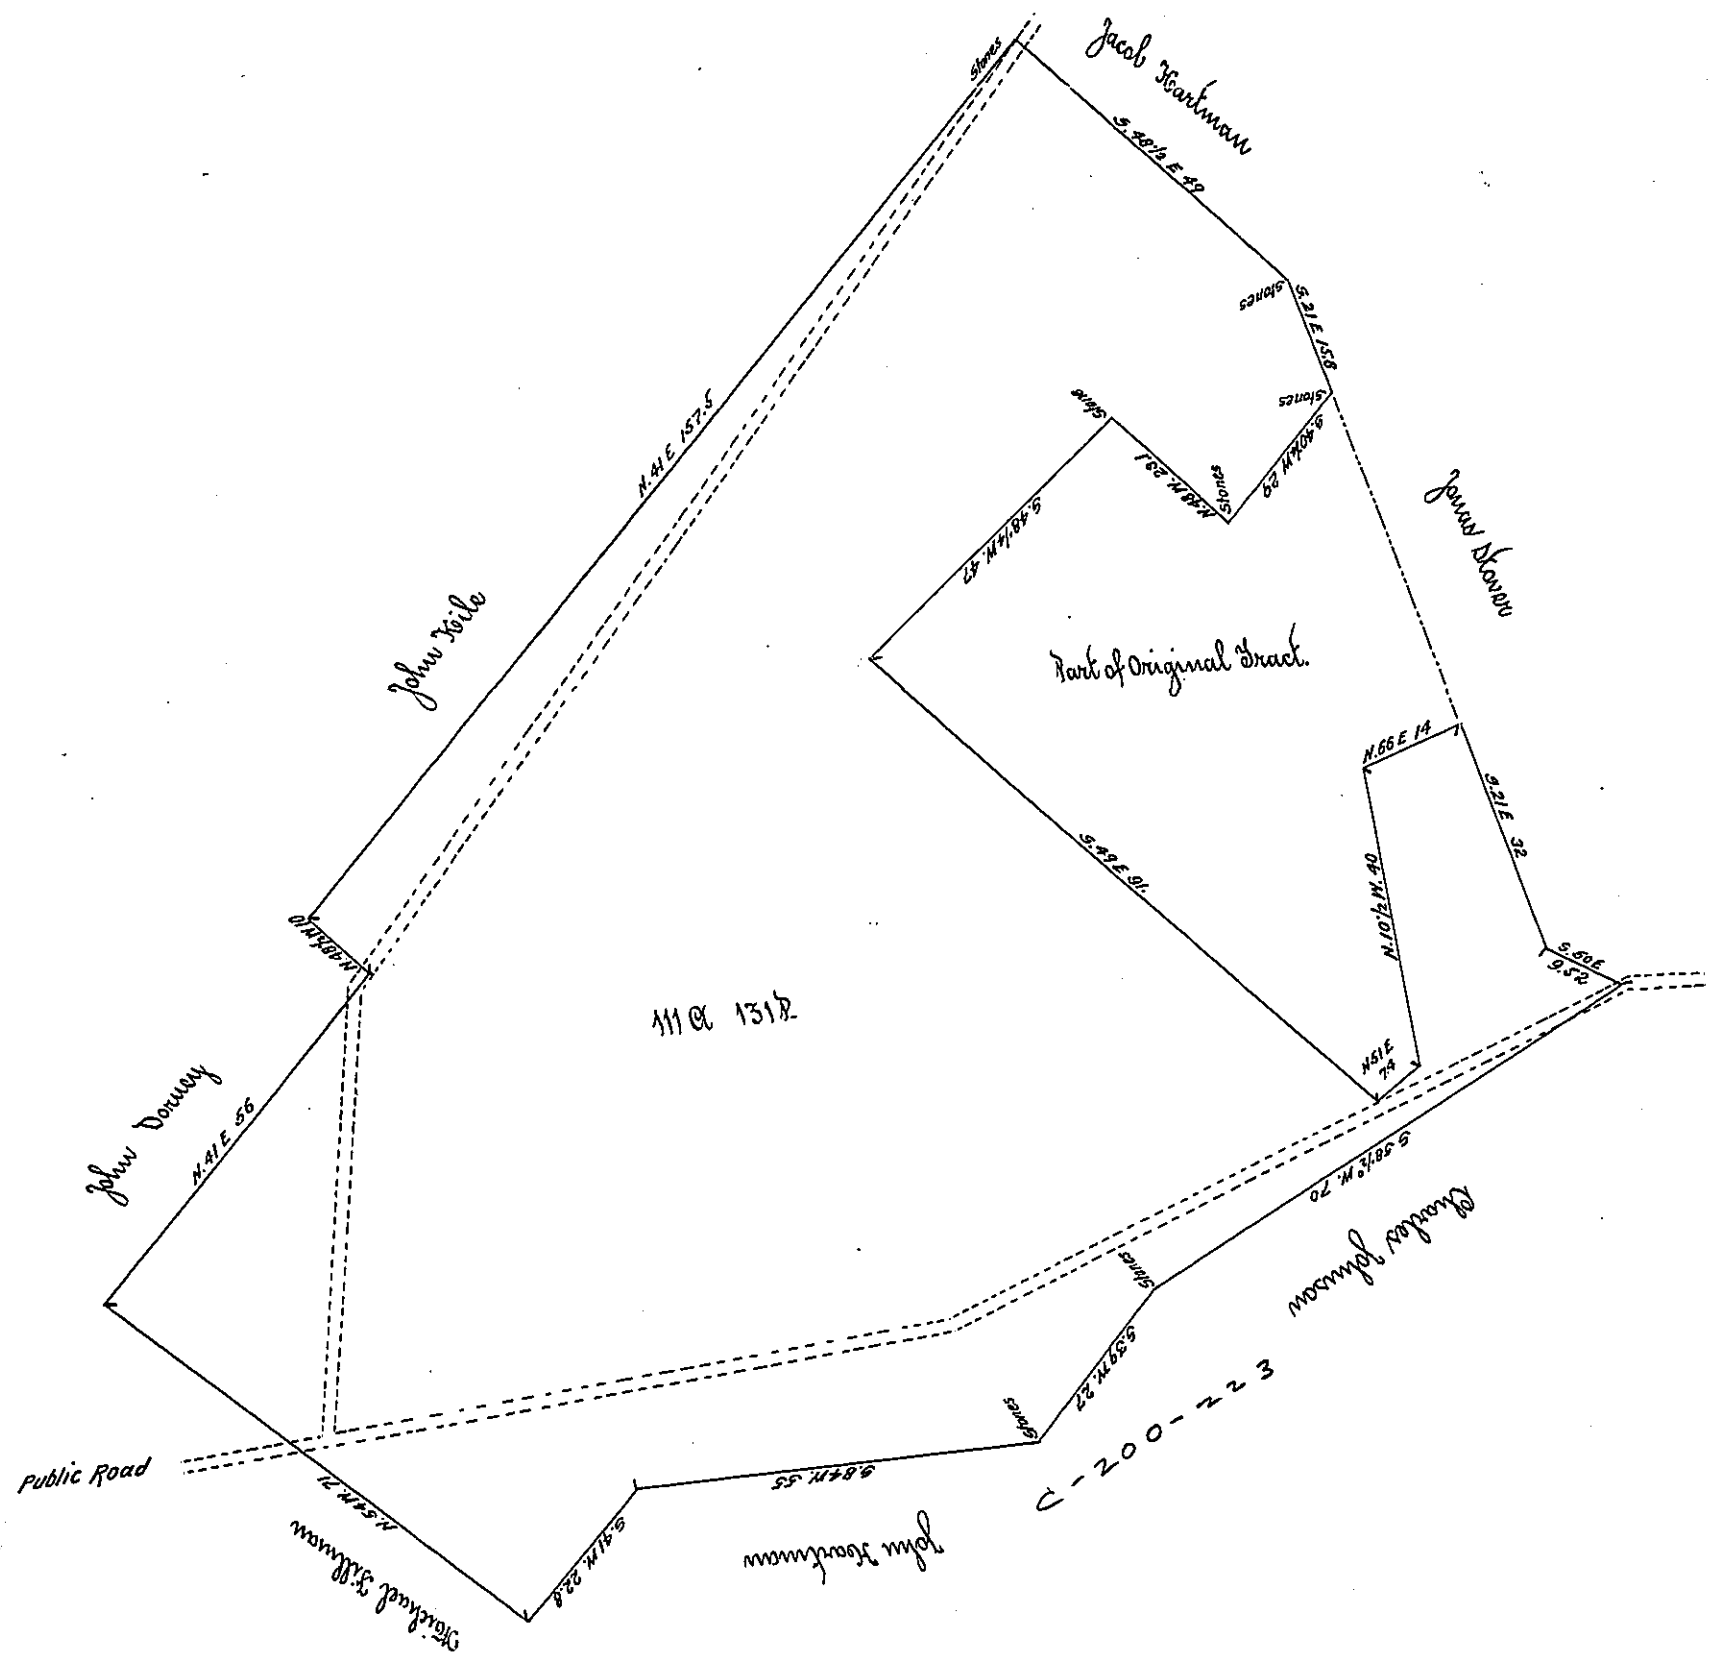

Draft of a Tract of Land situated in Rockhill township Bucks County Containing 111 Acs. & 131 Pes. Surveyed for Michael Hartman September 17th 1873. being part of a larger Tract of 126 Acs. & 33 Pes. and Allowance. Originally surveyed to Michael Hell the 4th 8mo. 1758 Pursuant of a Warrant of the 9th of September 1746 was granted to Samuel Armstrong, who assigned his right to the said Hell.

To Robert B. Beath
Surveyor General.

W. D. Frankenfield
County Surveyor

IN TESTIMONY that the above is a copy of the original remaining on file in the Department of Internal Affairs of Pennsylvania, made conformably to an Act of Assembly approved the 16th day of February, 1833, I have hereunto set my Hand and caused the Seal of said Department to be affixed at Harrisburg, this Twenty-fourth *day of* June *1904.*

Isaac B. Brown
Secretary of Internal Affairs.