See B-6-206

Form No. 3.

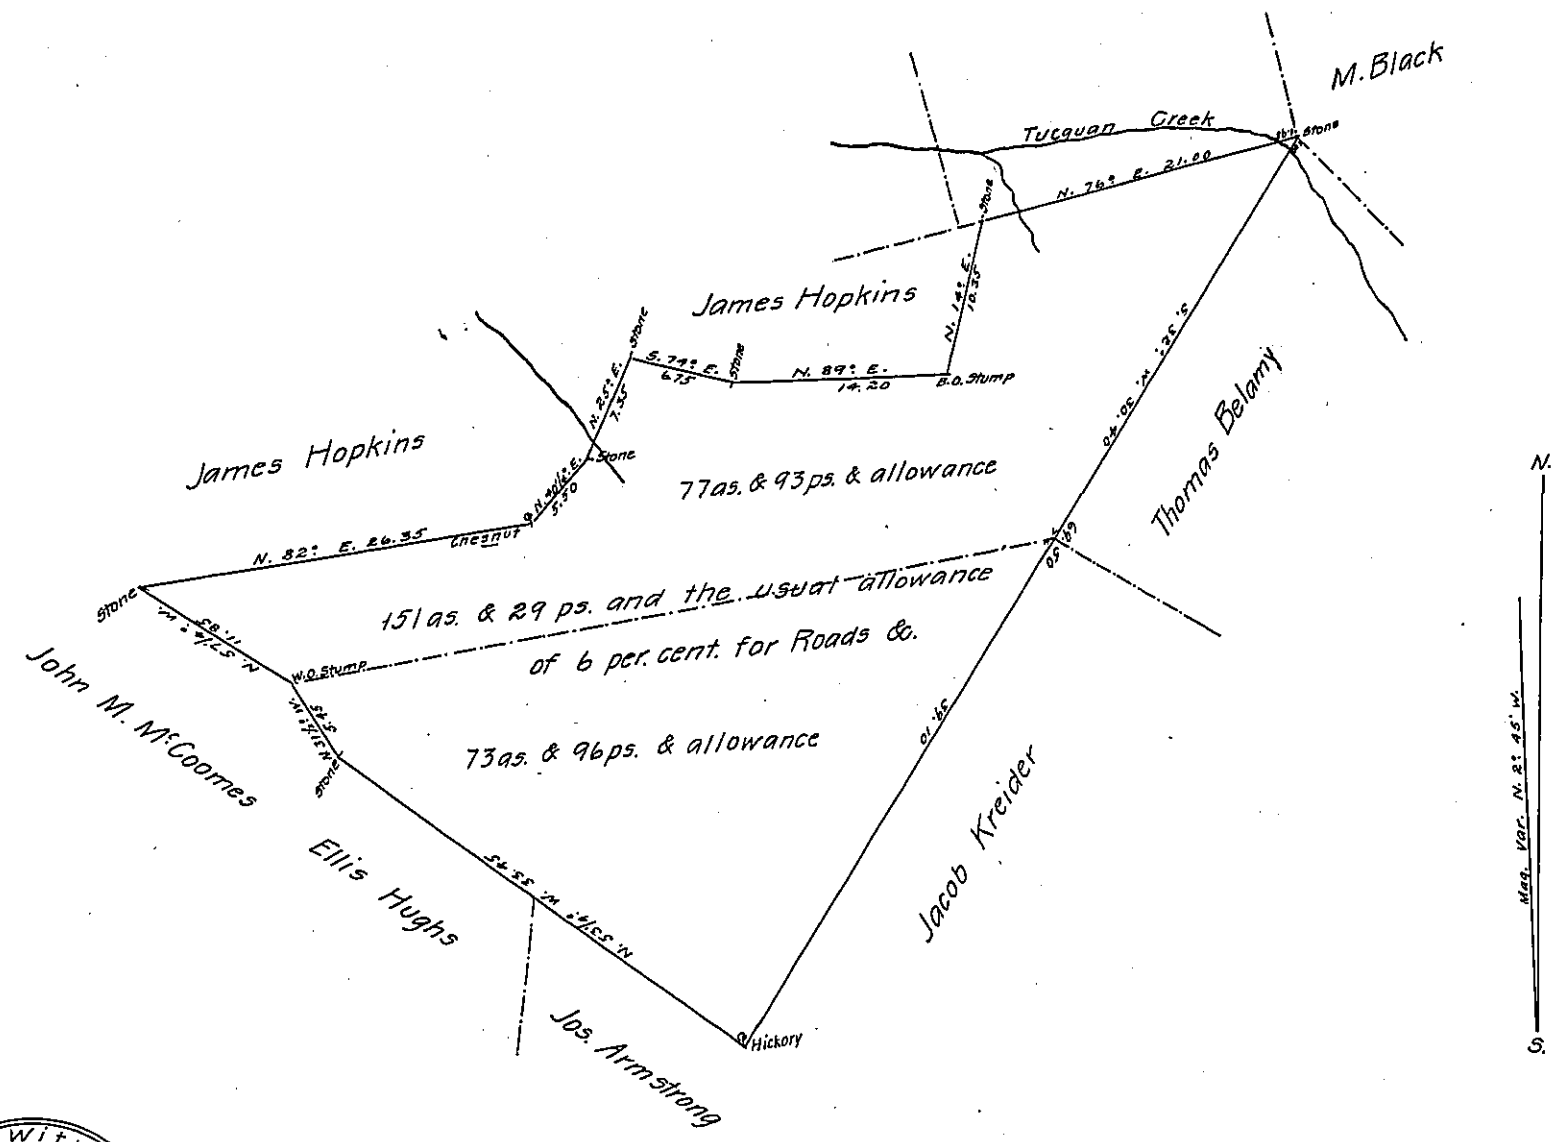


A. R. Witmer
County Surveyor,
Justice of the Peace
& Conveyancer
Safe Harbor, Lancaster Co. Pa.

The above Draught represents a tract of land situate in Martic Township, Lanc. Co. Pa. Seventy-Seven acres and ninety-three perches, part of a larger tract of 135¼ acres, on Warrant to Wm. Leaman dated January 11th. 1759, And Seventy-three acres and ninety-six perches & allowance, part of 157as. & 29 ps. surveyed on Warrant also granted to Wm. Leaman, dated June 17th. A.D. 1767. Containing in the whole one hundred and fifty one acres and twenty-nine perches, and the usual allowance of six per cent. Surveyed for Thomas Belamy on the 24th. day of September Anno Domini 1864 in pursuance of the above mentioned Warrants by

A. R. Witmer
Surveyor for Lanc. Co.

*IN TESTIMONY that the above is a copy of the original remaining on file in the Department of Internal Affairs of Pennsylvania, made conformably to an Act of Assembly approved the 16th day of February, 1833, I have hereunto set my Hand and caused the Seal of said Department to be affixed at Harrisburg, this* thirtieth *day of* January *1906.*

Isaac B. Brown
*Secretary of Internal Affairs.*