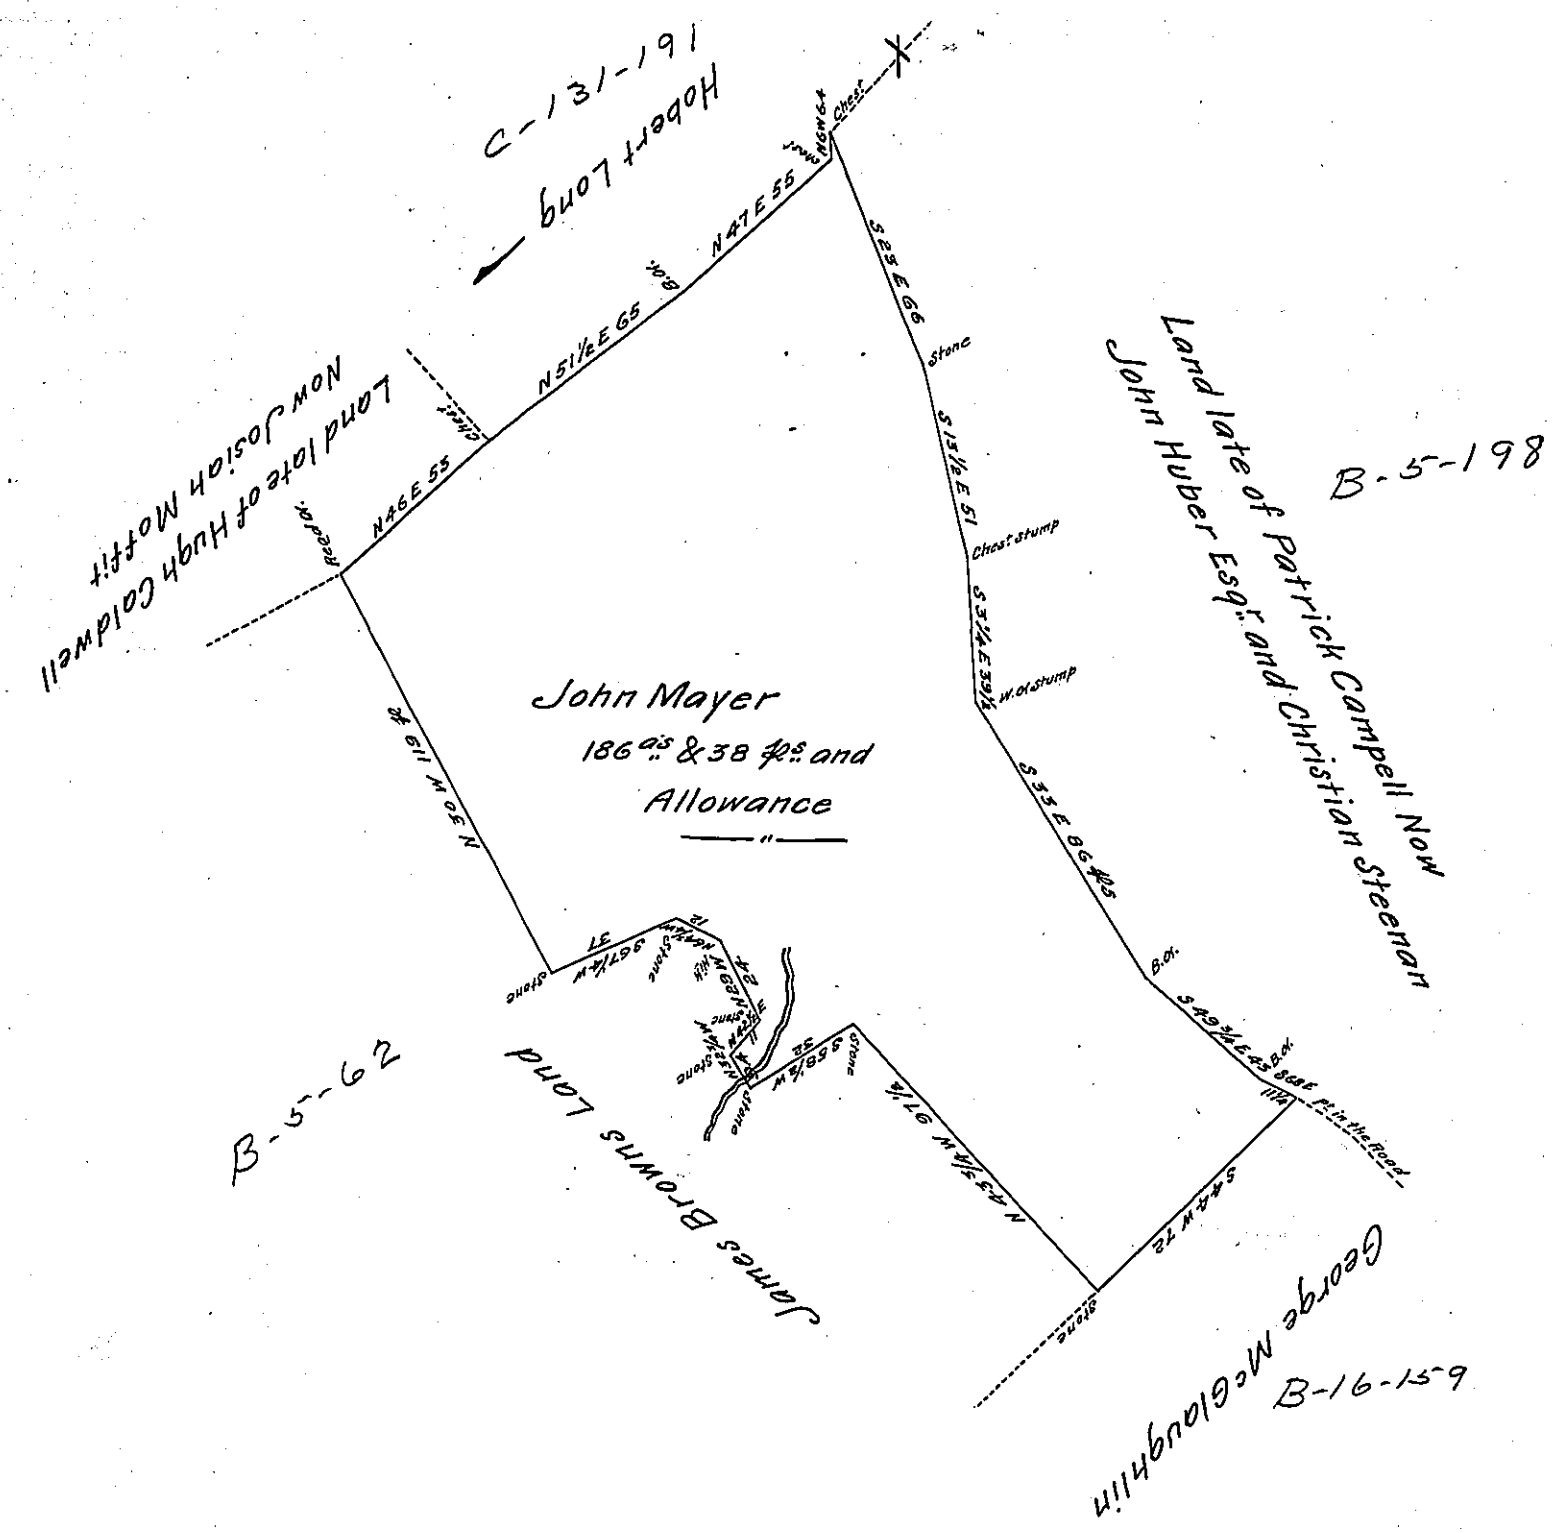

A Draught of a peice or Tract of Land situate in Martick Township Lancaster County Containing 186 ac. & 38 Pls. and the Usual Allowance of six P cent for Roads &c. Surveyed the 13th Day of May A.D. 1803 for John Mayer, By Virtue of a warrant Dated the 16th Day of December A.D. 1795 —"—

Pr. H. Ream D.Sr.
& S. Ensminger D.S.

To Samuel Cochran Esq.
Surveyor General

IN TESTIMONY that the above is a copy of the original remaining on file in the Department of Internal Affairs of Pennsylvania, made conformably to an Act of Assembly approved the 16th day of February, 1833, I have hereunto set my Hand and caused the Seal of said Department to be affixed at Harrisburg, this twenty-fifth *day of* January *1906*

Isaac B. Brown
Secretary of Internal Affairs.