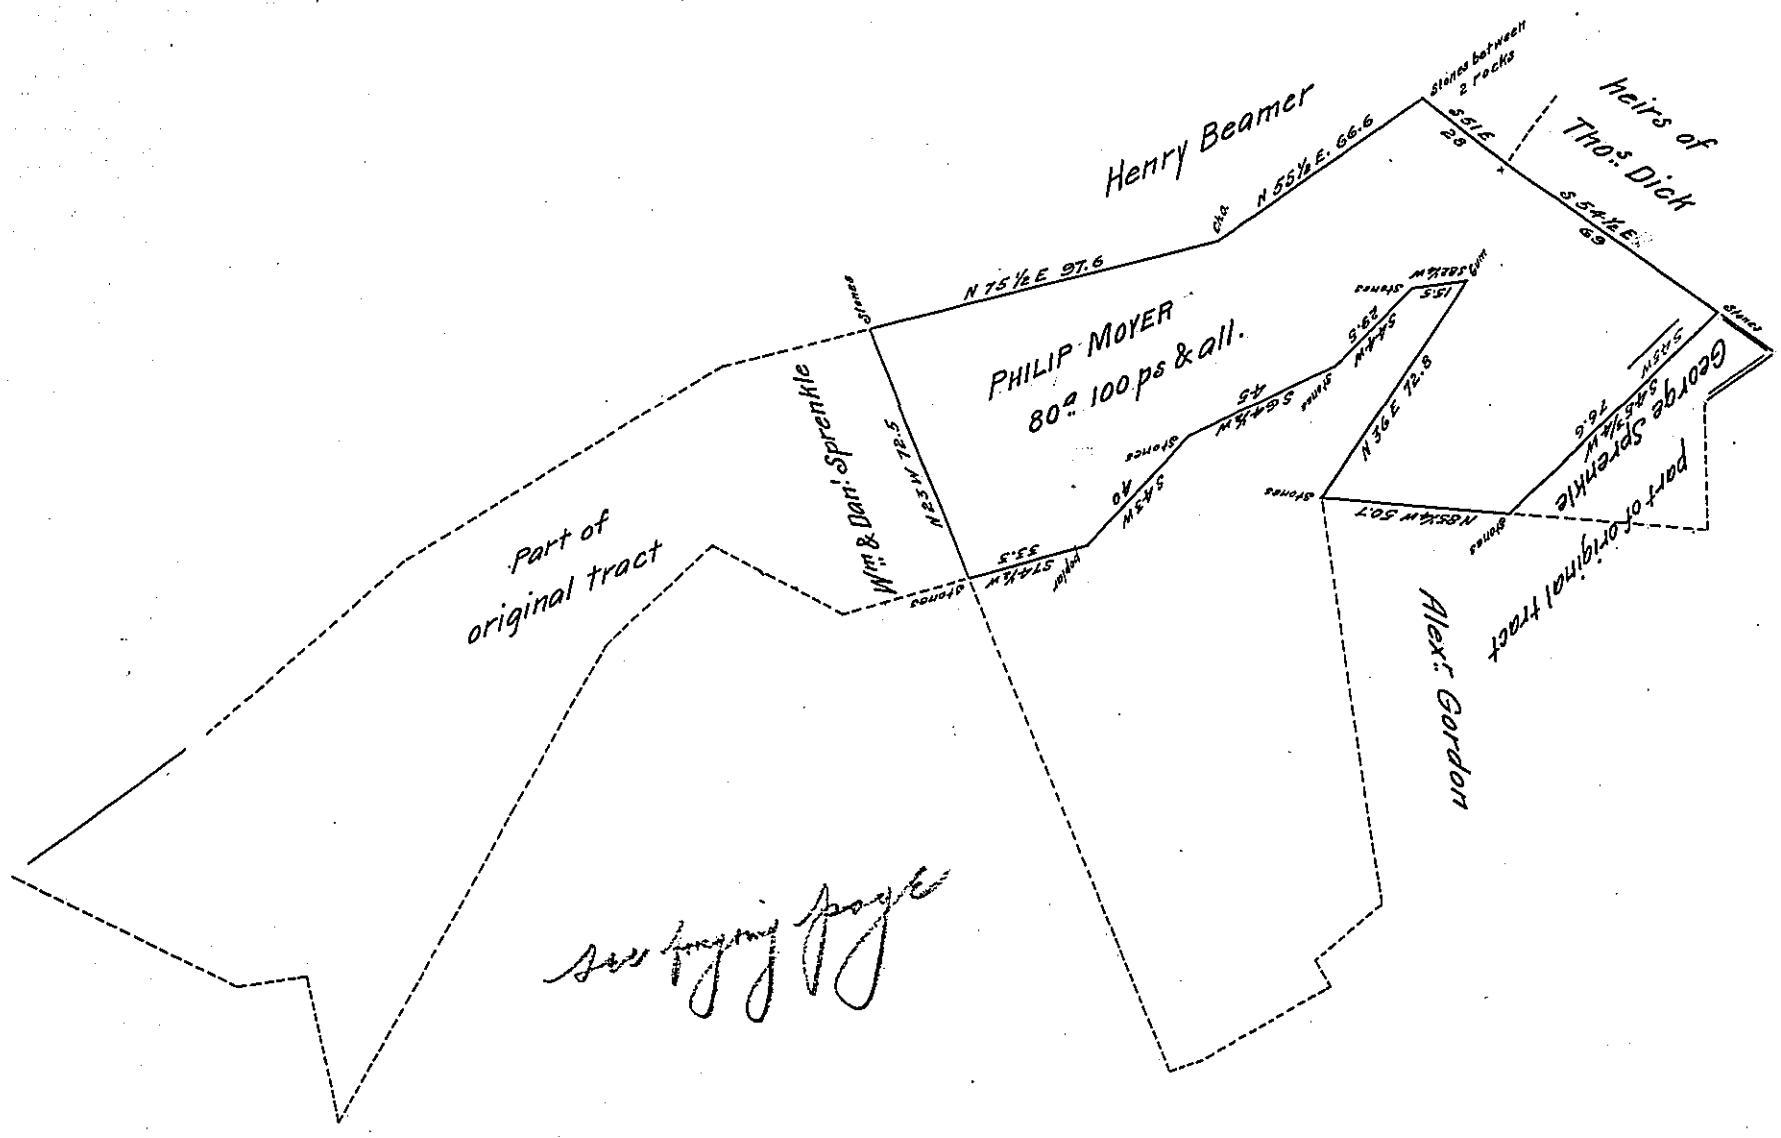

Situate in Hamiltonban Township Adams County Being part of a tract said to contain 219a & all. Surd April 4th 1799 by Moses McClean D.S. by warrant to Philip Moyer for 200a dated Decr 15th 1792 Surd & divided from the residue March 23rd 1825 for the executors of Danl Sprenkle Decd containing eighty acres one hundred perches & all.

By Saml Sloan D.S.

To Gabriel Heister Esqr
Surveyor Genl

IN TESTIMONY that the above is a copy of the original remaining on file in the Department of Internal Affairs of Pennsylvania, made conformably to an Act of Assembly approved the 16th day of February, 1833, I have hereunto set my Hand and caused the Seal of said Department to be affixed at Harrisburg, this thirteenth *day of* March *1906.*

Isaac N. Precious
Secretary of Internal Affairs.