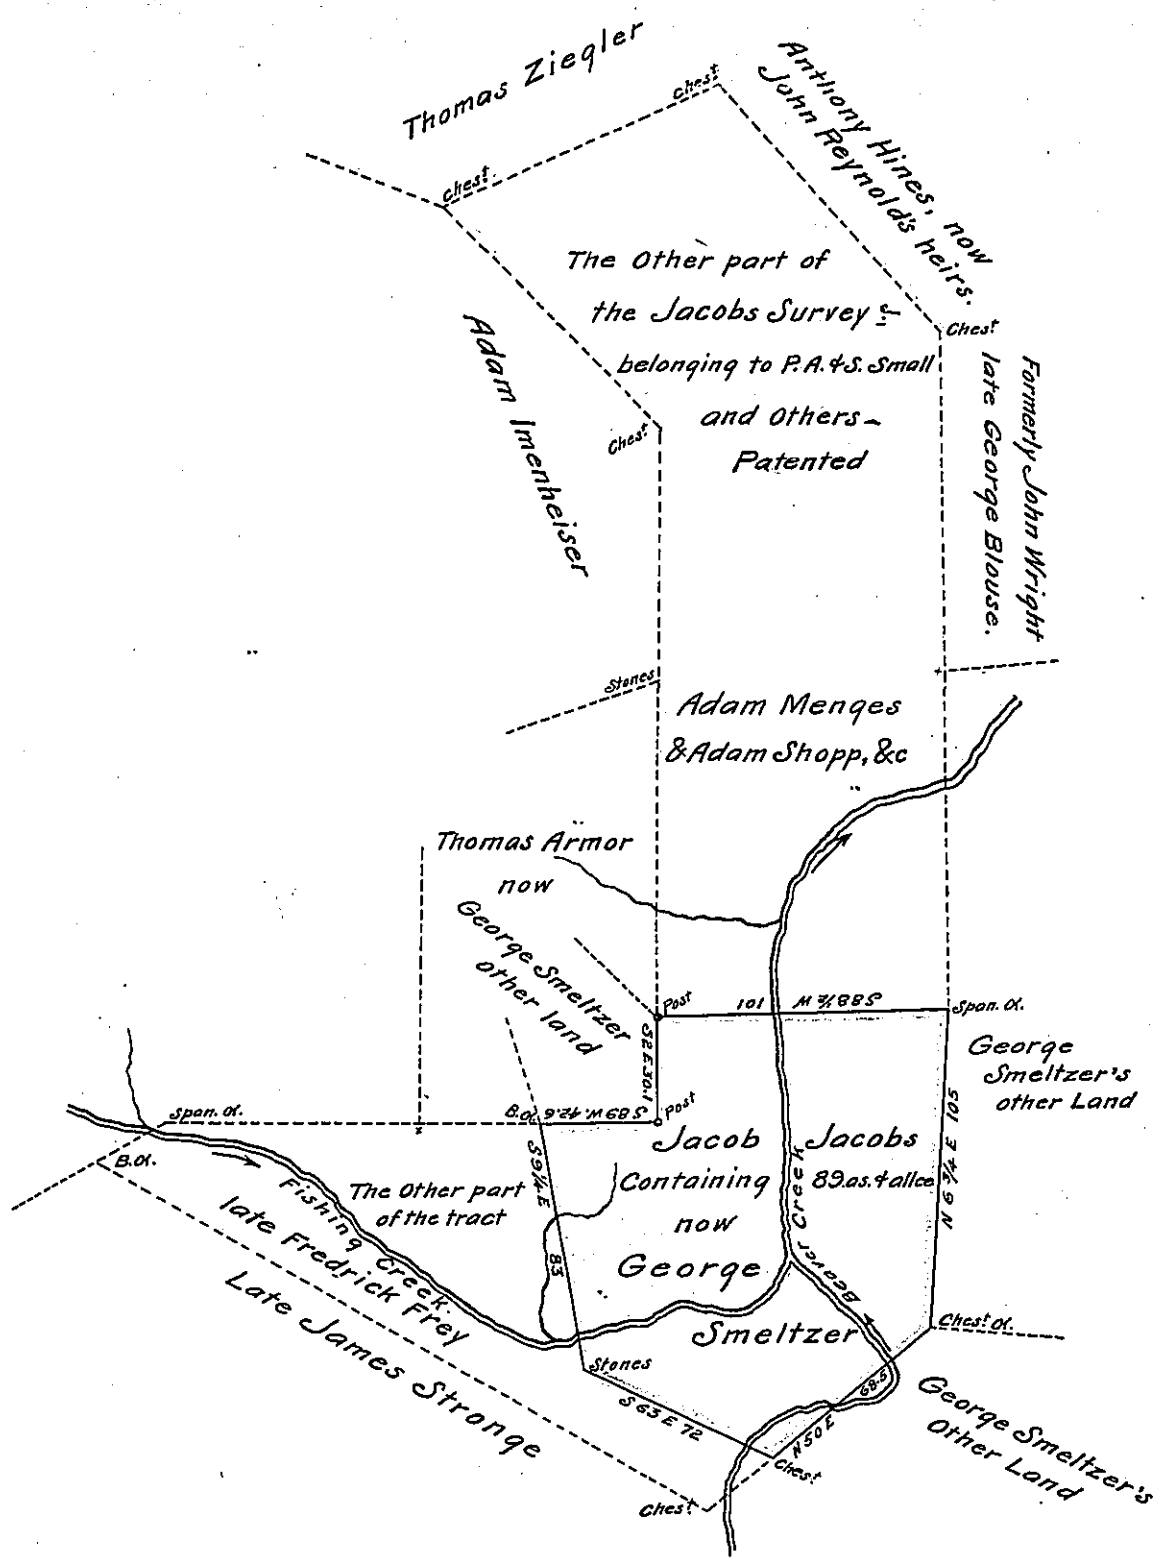

A Draught of a Piece of Land, Situate in Lower Windsore and Chanceford Townships. York County, Containing as above set forth, 89 acres & allowances, part of 212 as. &c which was Originally Surveyed in pursuance of a Warrant for 100 as. dated the 9th May 1752, granted to Jacob Jacobs, and since in part resurved by John Becker. – And now on the 8th day of September 1864, being requested by the said George Smeltzer the present Owner to make return of the above for Patenting. &c.

John Becker, SVR.
for Benjn Leese, Des.

To James P. Barr Esq.
Surveyor General,
at Harrisburg, Pa.

IN TESTIMONY that the above is a copy of the original remaining on file in the Department of Internal Affairs of Pennsylvania, made conformably to an Act of Assembly approved the 16th day of February, 1833, I have hereunto set my Hand and caused the Seal of said Department to be affixed at Harrisburg, this twenty-first *day of* August, 1905.

Secretary of Internal Affairs.