Form No. 3.

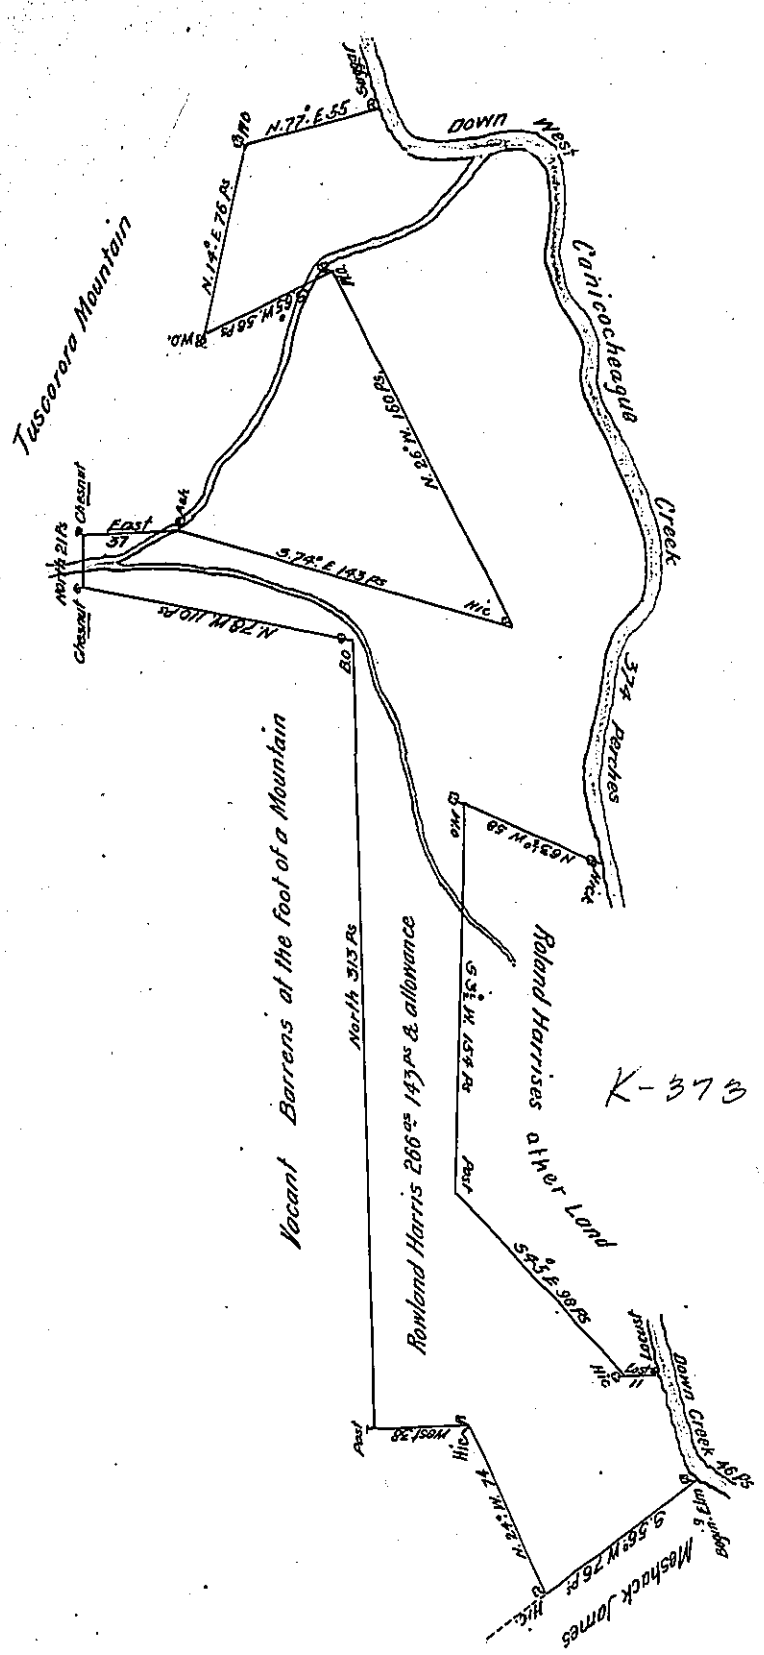

A Draught of a Tract of Land situate in Peters Township in the County of Cumberland Containing Two hundred and Sixty six Acres and One hundred and forty three perches and the usual allowance of six pCent for Roads &c Surveyd for Rowland Harris the 27th Day of October 1767. in Pursuance of an Order of Survey Dated the 30th Day of June 1767 and Numbered 4084.

To John Lukens Esqr:
Surveyor General

John Armstrong
D: S:

IN TESTIMONY that the above is a copy of the original remaining on file in the Department of Internal Affairs of Pennsylvania, made conformably to an Act of Assembly approved the 16th day of February, 1833, I have hereunto set my Hand and caused the Seal of said Department to be affixed at Harrisburg, this nineteenth *day of* December *1905.*

Isaac D. Barnes
Secretary of Internal Affairs.