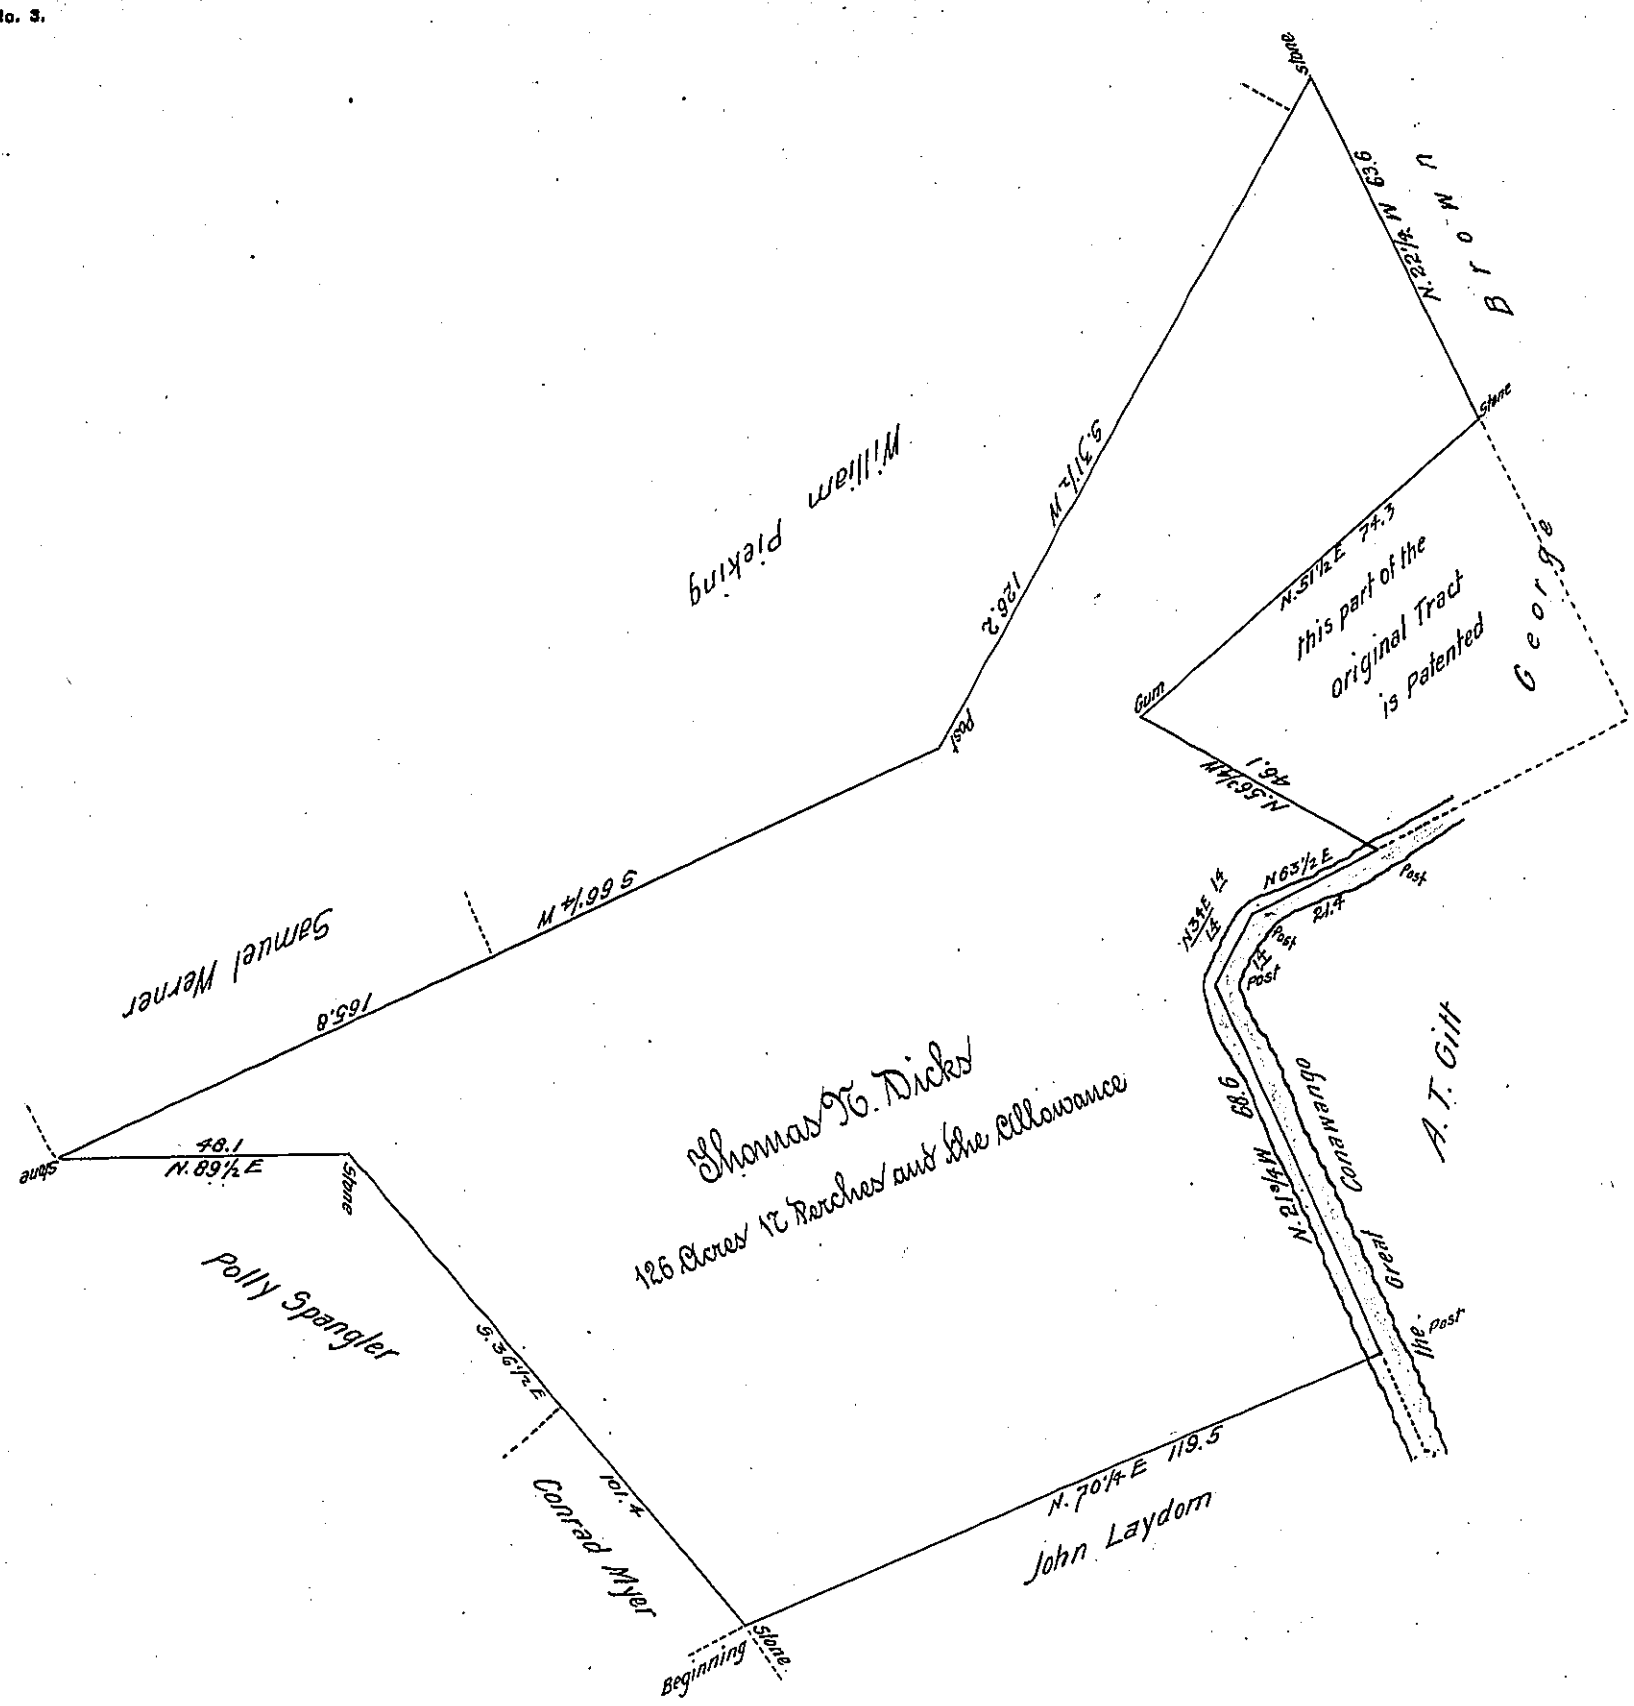

A Draught of a Tract of Land Situated in Reading Township in the County of Adams Containing 126 Acres and 12 Perches and the Allowance of Six per Cent for Roads Surveyed for Thomas T. Dicks and Polly Spangler the 6th Day of December AD 1870 Being the Part of a Tract of 100 Acres and the Allowance Originally Surveyed in pursuance of a warrant Granted to Thomas Teely Dated 20th February AD 1746

To Jacob H. Campbell
Surveyor General

Jesse D. Keller County Surveyor

IN TESTIMONY that the above is a copy of the original remaining on file in the Department of Internal Affairs of Pennsylvania, made conformably to an Act of Assembly approved the 16th day of February, 1833, I have hereunto set my Hand and caused the Seal of said Department to be affixed at Harrisburg, this twenty-seventh *day of* March *1906.*

Isaac B. Brown
Secretary of Internal Affairs.