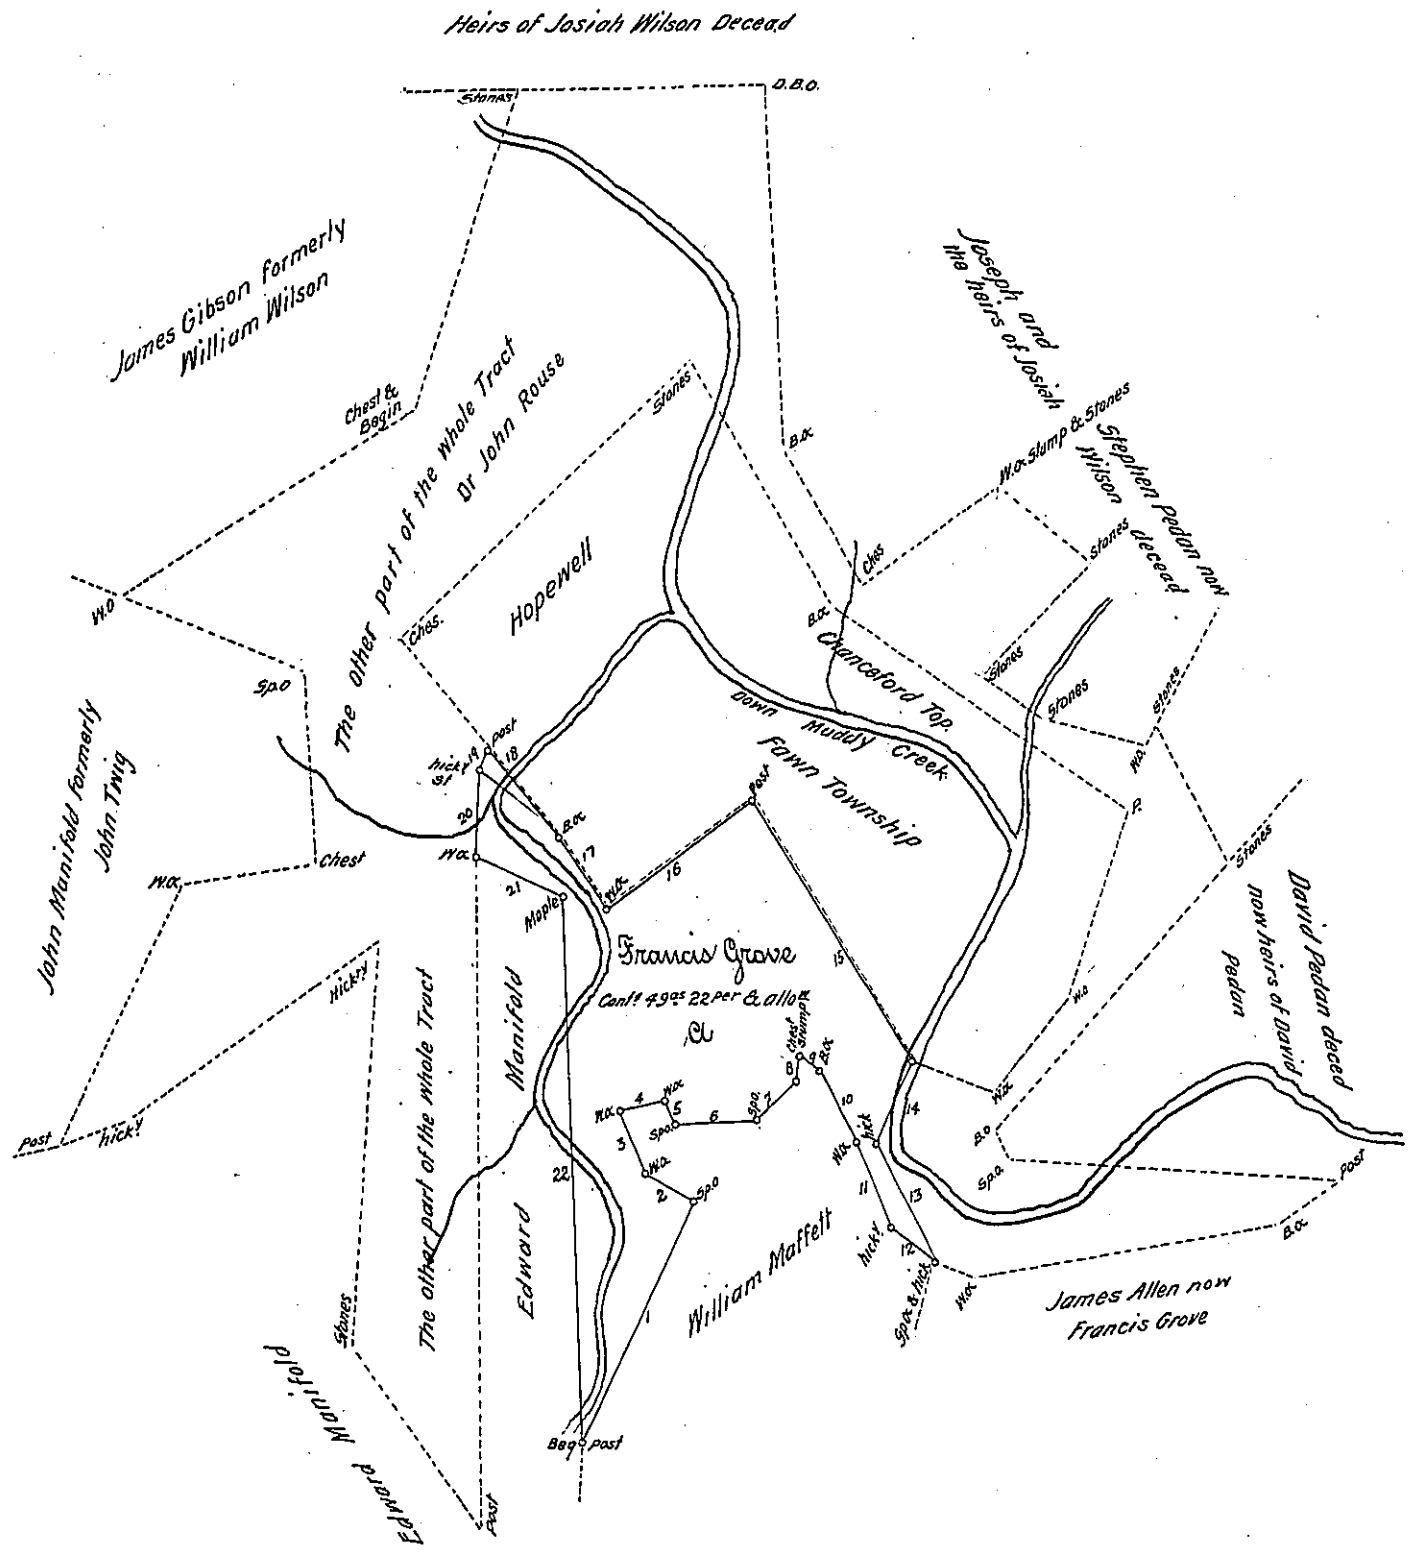

On account of many of the Lines being very short I have inserted them in the following Table

N°	Course	Distance	Corner
1	N25E	73.	Sp.o.
2	N68W	14.6	W.o.
3	N24W	20.5	W.o.
4	N84E	11.	W.o.
5	S14½E	6.3	Sp.o.
6	N86¾E	24.5	Sp.o.
7	N47E	14.5	Chest
8	N12½E	6.3	Ch. Stump
9	S67E	2.6	B.o.
10	S35E	17.	W.o.
11	S25½E	26.	hicky
12	S61E	16	hicky
13	N35½W	38	hicky
14	N27E	30.3	in creek
15	N29W	83.	Post
16	S56W	50.	W.o.
17	N16W	22	B.o.
18	N39W	25	Post
19	S28W	5.5	hick Stump
20.	S1E	30	W.o.
21	S70½E	28.	Maple
22	S2E	148	Beg

Situate in Fawn and Hopewell Townships in the County of York Containing as above set forth 49as & 22 perches & allowance where A is placed being part of a Larger Tract which Contained 176as & 68 perches & allowance which was originally surveyed by Jacob Spangler D.S. on the 4th & 5th Days of September A.D. 1802 in pursuance of a warrant for 350 acres Granted to Joseph Manifold bearing date 13th Day of June A.D. 1802 Divided and Cut off from the said Larger Tract on the 28th & 29th Days of March A.D. 1832, and now on this 4th Day of January 1838 at the request of Francis Grove the present owner the same is returned for Confirmation

N.B. The part within the Red dotted lines contains 9.5as & 34 perches and is another Tract which belonged to William Nichols which was originally surveyed by Wm Matthews D.S. on 13th March 1766 in pursuance of a warrant for 60as Dated 15th July 1762

Per Hugh Corbett D.S.

IN TESTIMONY that the above is a copy of the original remaining on file in the Department of Internal Affairs of Pennsylvania, made conformably to an Act of Assembly approved the 16th day of February, 1833, I have hereunto set my Hand and caused the Seal of said Department to be affixed at Harrisburg, this twenty-seventh *day of* March *1906.*

Secretary of Internal Affairs.