Form No. 3.

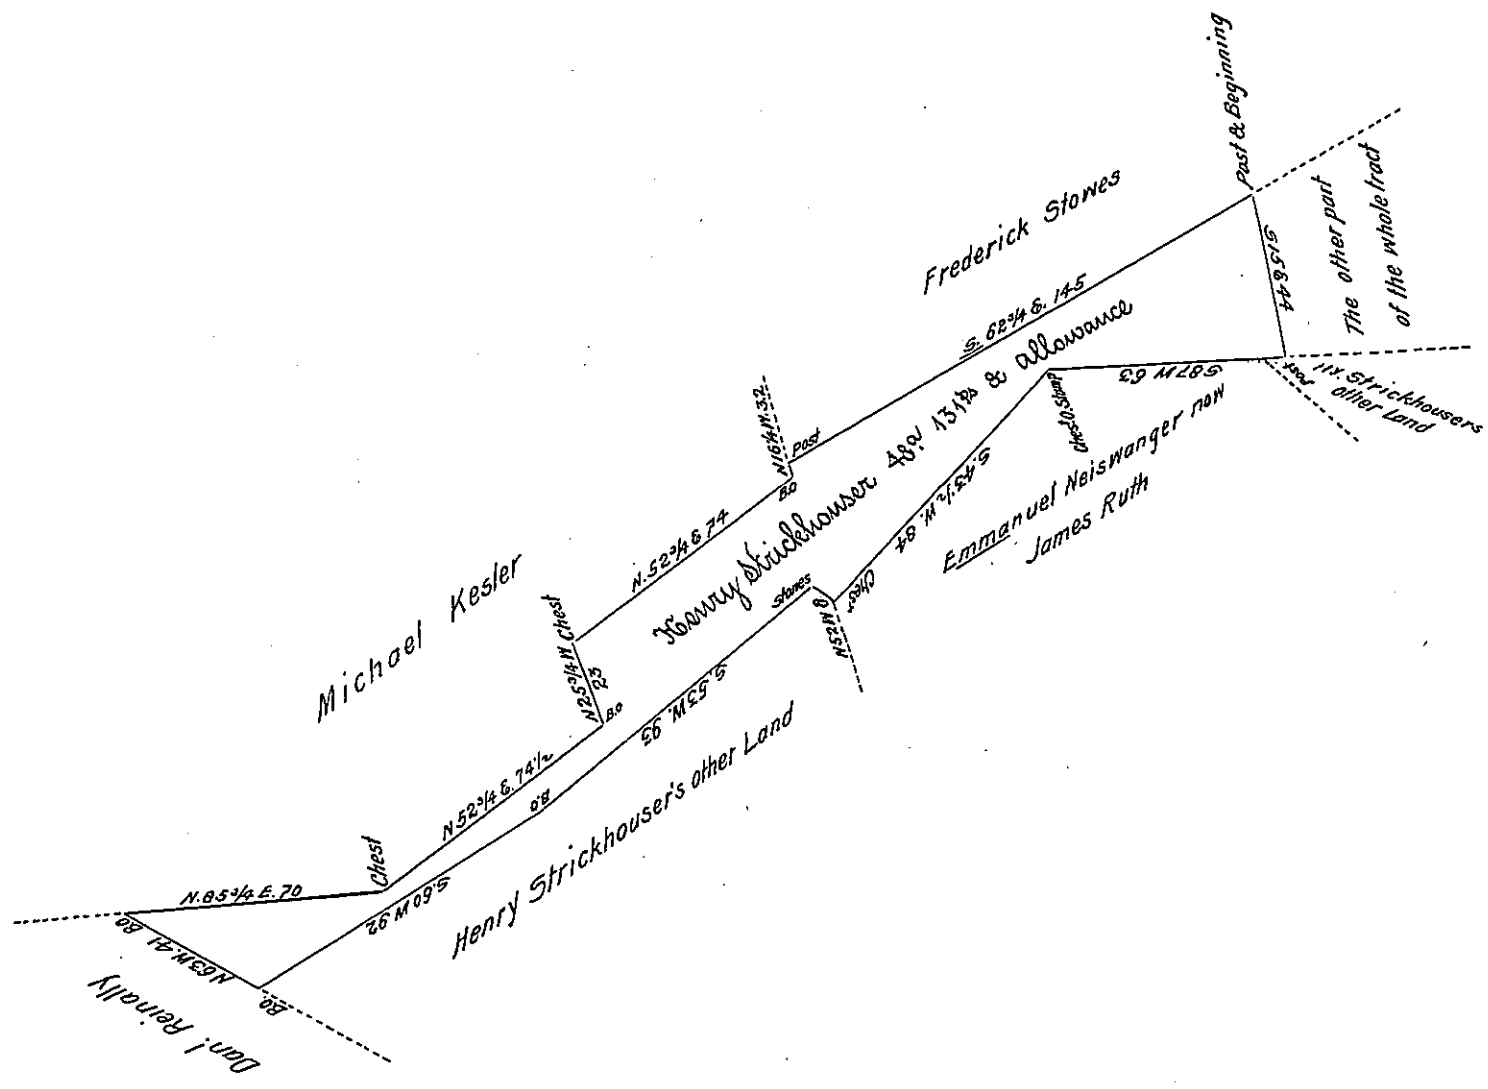

Situate in Coborns Township York County and Containing as above set forth 48a 131¼a & allowance. Being a part of a larger tract of 83a &c. Surveyed by Moses McClean late D.S. on the 26th & 28th days of September 1789, in pursuance of a Warrant bearing date the 19th day of February 1789 granted to Henry Strickhouser for 40. Afterwards divided off from the said Larger tract. And now, after having been Carefully examined Corrected and Calculated, at the request of the said Henry Strickhouser it is returned for Confirmation the 22d day of August 1809

To Andrew Porter Esquire
Surveyor General
Lancaster Pa

Per Jacob Spangler D.S.

IN TESTIMONY that the above is a copy of the original remaining on file in the Department of Internal Affairs of Pennsylvania, made conformably to an Act of Assembly approved the 16th day of February, 1833, I have hereunto set my Hand and caused the Seal of said Department to be affixed at Harrisburg, this Thirtieth *day of* April *1906.*

Isaac B. Brown
Secretary of Internal Affairs.