Form No. 3.

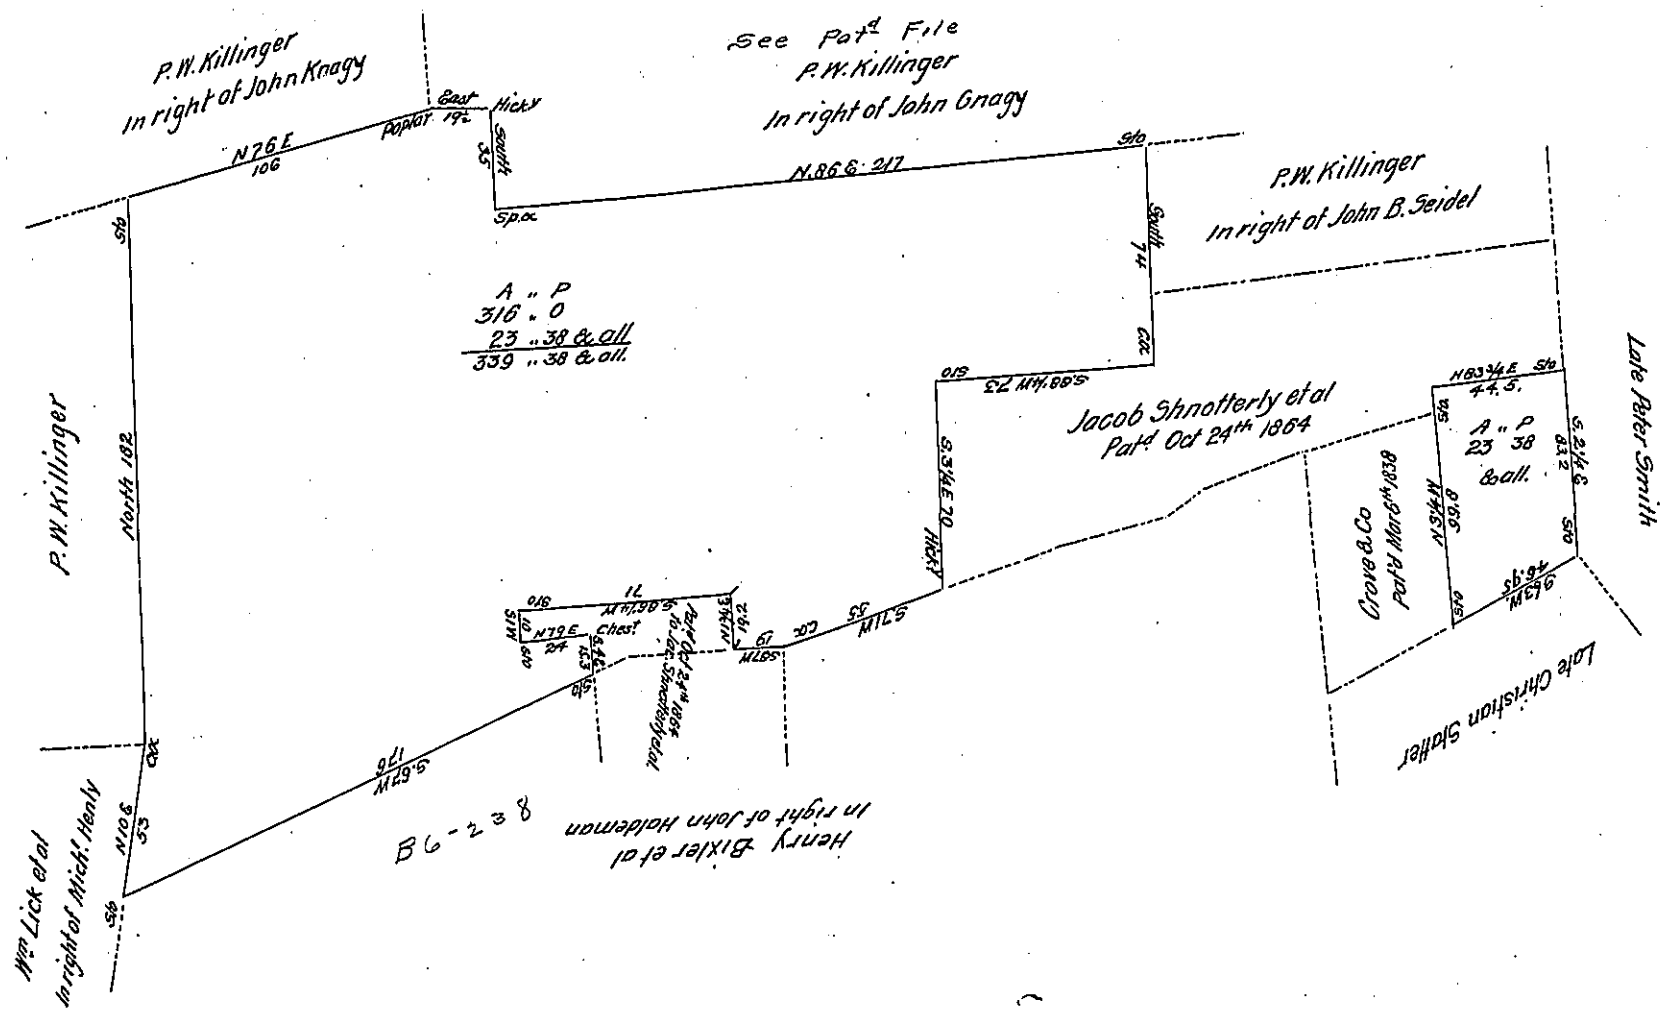

Draft of two tracts of land, Situate in Bethel township, Lebanon county, Containing together Three hundred and thirty-nine acres and thirty-eight perches and allowance of six per cent for Roads &c. Examined and compared with the original this 28th day of July AD. 1870. and found to be correct. Being parts of 439 acres and allowance. Surveyed in pursuance of a Warrant granted to Jacob Heily Esq. dated March 9th 1769

To Hon J. W. Campbell
Surveyor Genl of Penna

Henry C. Grittinger
C.S.

IN TESTIMONY that the above is a copy of the original remaining on file in the Department of Internal Affairs of Pennsylvania, made conformably to an Act of Assembly approved the 16th day of February, 1833, I have hereunto set my Hand and caused the Seal of said Department to be affixed at Harrisburg, this Thirtieth *day of* April *1906.*

Secretary of Internal Affairs.