Form No. 3.

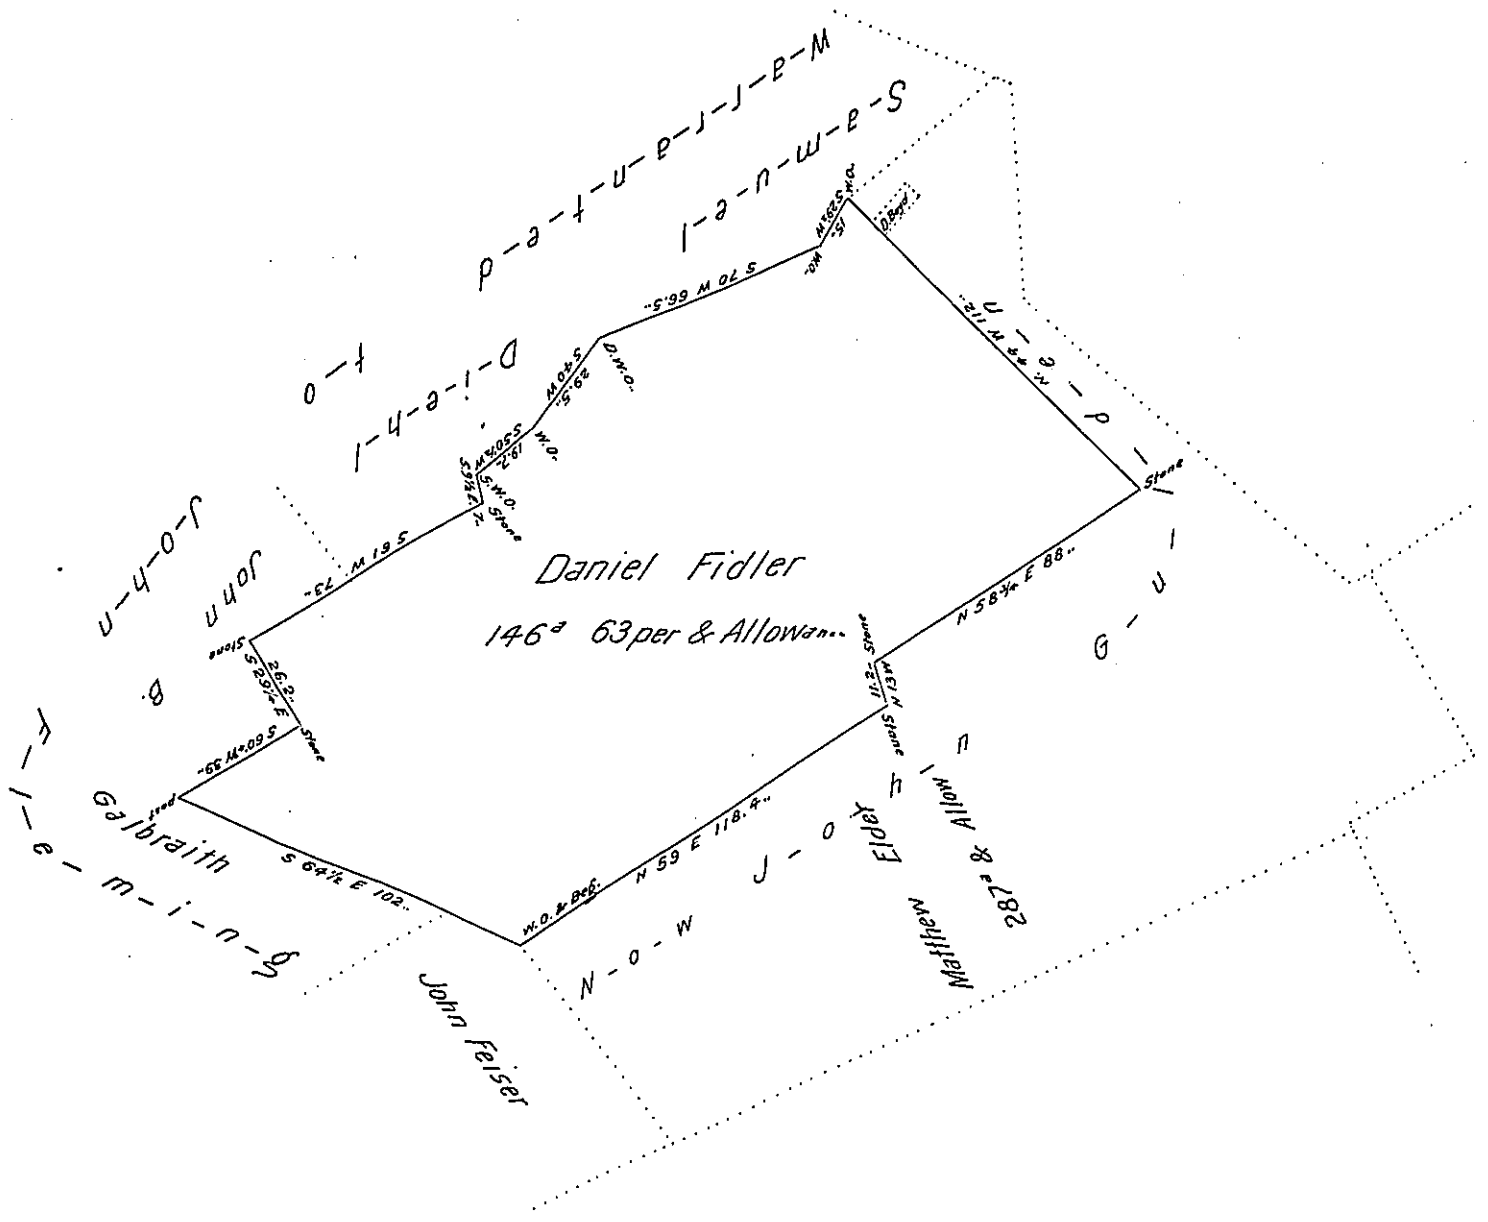

Draught of a tract of Land Situated in Straban Township. Adams County. Surveyed Nov 26th 1864. for Daniel Fidler the present owner. Containing 146 acres & 63 perches & Allowance. and being part of a tract of land Warranted unto Matthew Elder by Warrant bearing date the 25th Day of October 1751.

per John G. Brinkerhoff. C.S.

Hon James P. Barr. S. G.

IN TESTIMONY that the above is a copy of the original remaining on file in the Department of Internal Affairs of Pennsylvania, made conformably to an Act of Assembly approved the 16th day of February, 1833, I have hereunto set my Hand and caused the Seal of said Department to be affixed at Harrisburg, this

thirty-first day of August 1905.

Isaac B. Brown
Secretary of Internal Affairs.