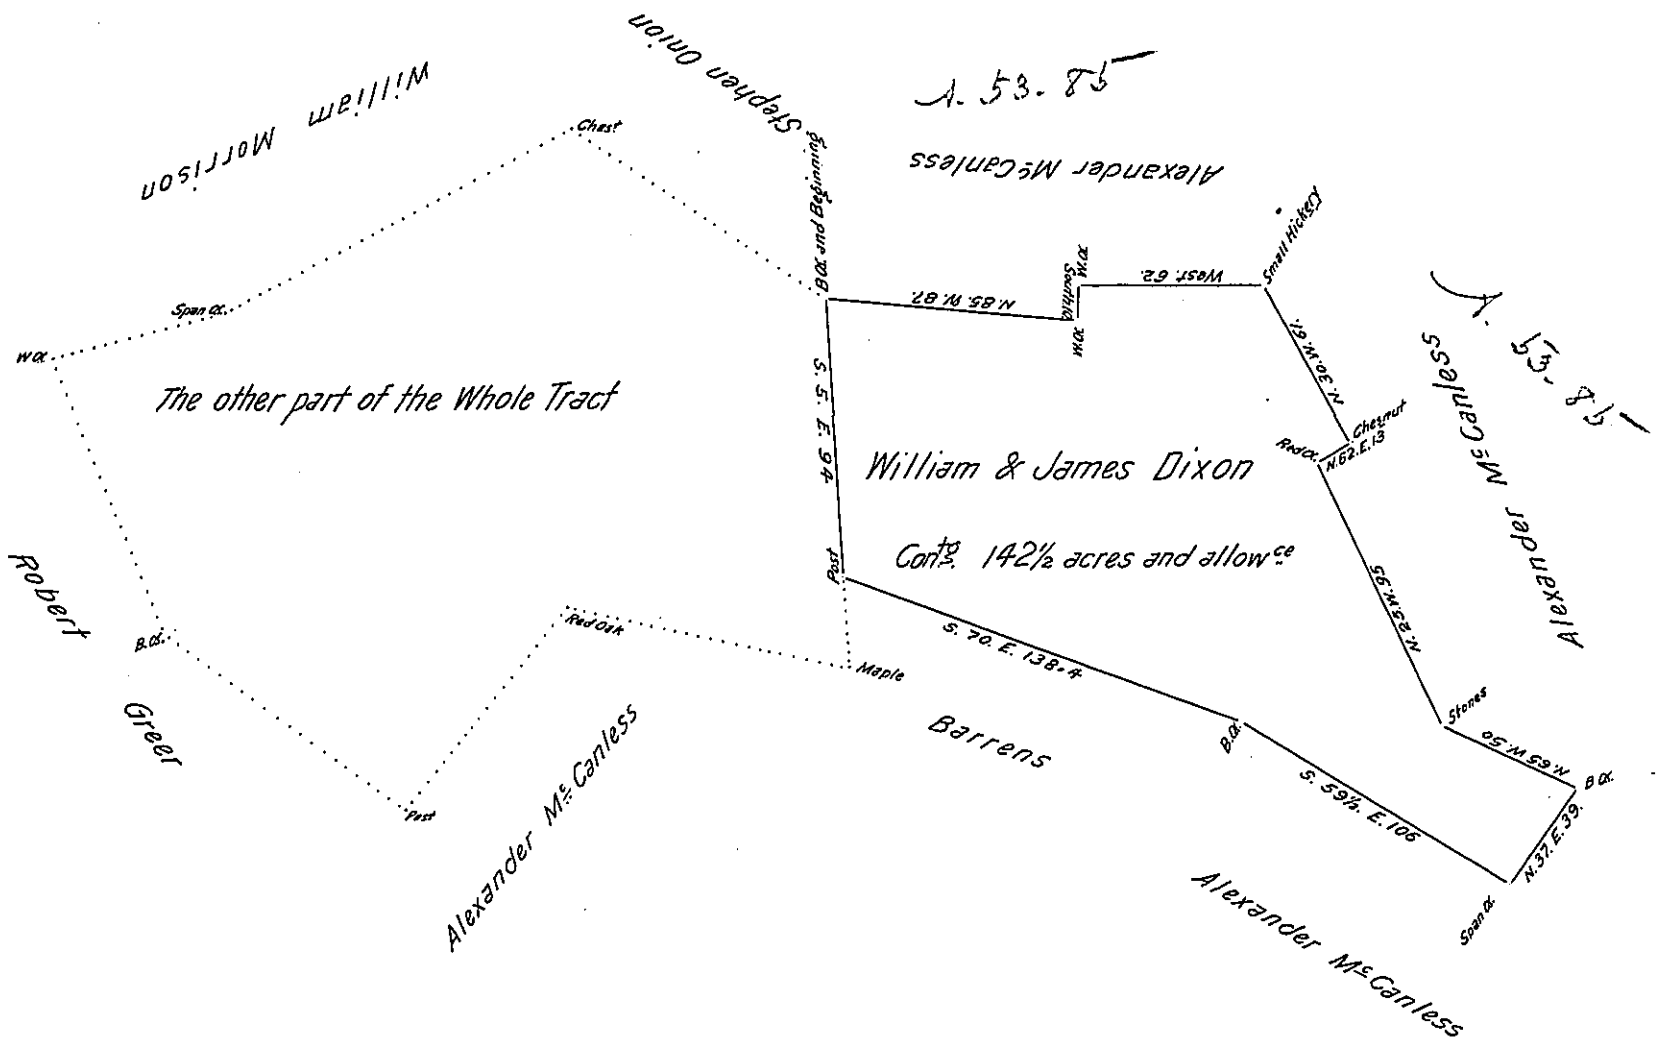

Situate in Chanceford Township in the County of York. Containing as above set forth one hundred and forty two Acres and a half and the usual allowance &c Being part of a larger Tract of 357½ Acres and allowance &c Originally surveyed by George Stevenson late D.S. on the 16th day of November ~~AD.~~ 1752. In Pursuance of three warrants Granted to William and James Dixon one whereof bearing date the 24th day of August 1744. the second dated the 19th day of July 1749. and the third dated the 1st day of April 1751. Afterwards resurveyed and divided off from the said larger Tract of Land by Thomas Armor late D.S under the said Geo. Stevenson late D.S. And now at the request of Samuel Edgar the present owner the above has been Calculated examined and found correct and at his request returned for Confirmation the 17th Day of September ~~AD.~~ 1814 —

Per

Jacob Spangler D.S.

To

Richard T. Leech Esquire
Surveyor General
Harrisburg Pa.

IN TESTIMONY that the above is a copy of the original remaining on file in the Department of Internal Affairs of Pennsylvania, made conformably to an Act of Assembly approved the 16th day of February, 1833, I have hereunto set my Hand and caused the Seal of said Department to be affixed at Harrisburg, this

twenty-fourth day of July 1905.

Secretary of Internal Affairs.