Form No. 3.

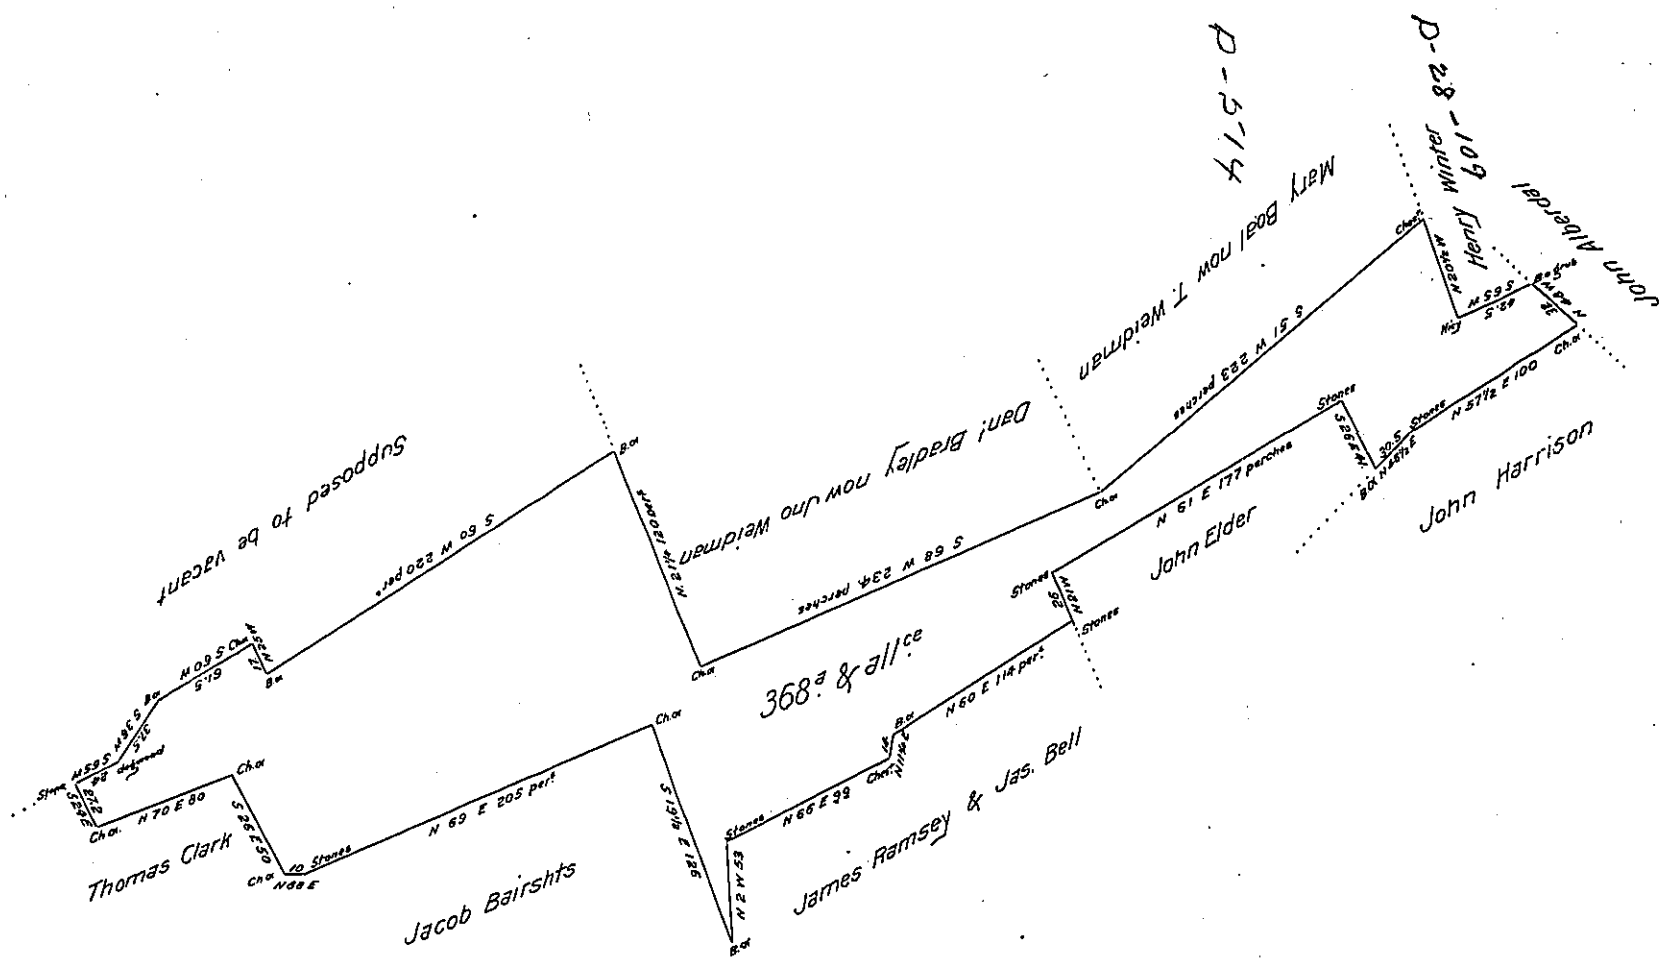

Surveyed June 1st 1813 for John Gossar: the above described tract Situate in East Hanover Township Dauphin County containing Three hundred sixty eight Acres & allowance of six per cent by his Warrant dated the 10th day of March 1812

Thomas Smith D.S.

N.B. at the time of surveying the above there was a small field cleared ~~thereon~~ a small house erected thereon and a family actually residing therein and the place appeared as if it had been inhabited for a considerable time — Since the division of the County it has also fallen into Lebanon County

T Smith
July 13th 1815

To Richard T. Leech Esquire
Surveyor General pa

IN TESTIMONY that the above is a copy of the original remaining on file in the Department of Internal Affairs of Pennsylvania, made conformably to an Act of Assembly approved the 16th day of February, 1833, I have hereunto set my Hand and caused the Seal of said Department to be affixed at Harrisburg, this

thirty-first day of *May* 1906.

Isaac B. Brown
Secretary of Internal Affairs.